




PROJECT PROPOSED NEW BARN Mr Mrs P Phillips Lake House - Bosworth Road Market Bosworth	DATE April 2024	CHAPMAN ARCHITECTURAL & ASSOCIATES Mount Pleasant Farm West Haddon Road Crick Northants NN6 7SQ Tel/Fax (01788) 823819
	CODE 23 14 06	
DRAWING Proposed Cross Section	SCALE 1 : 100	

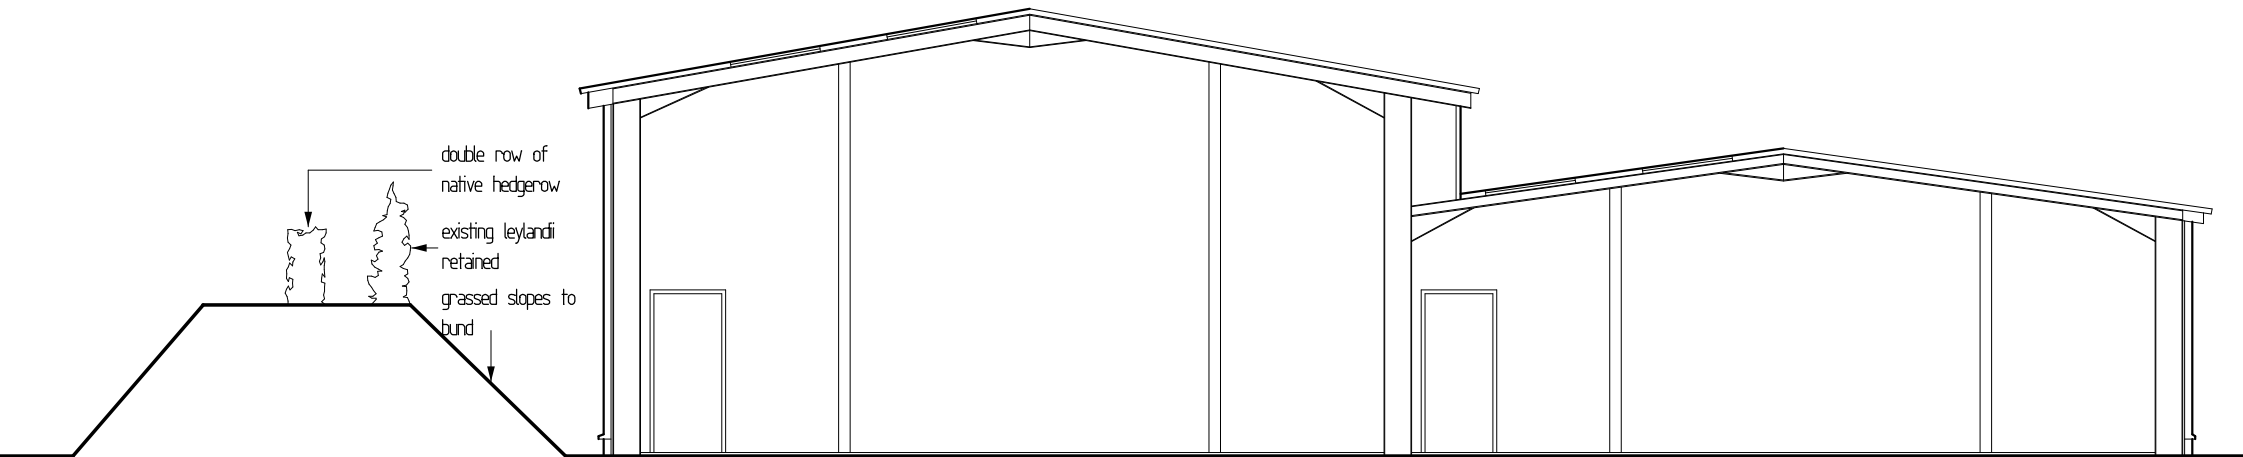

cross section through barn and bund

