


— site

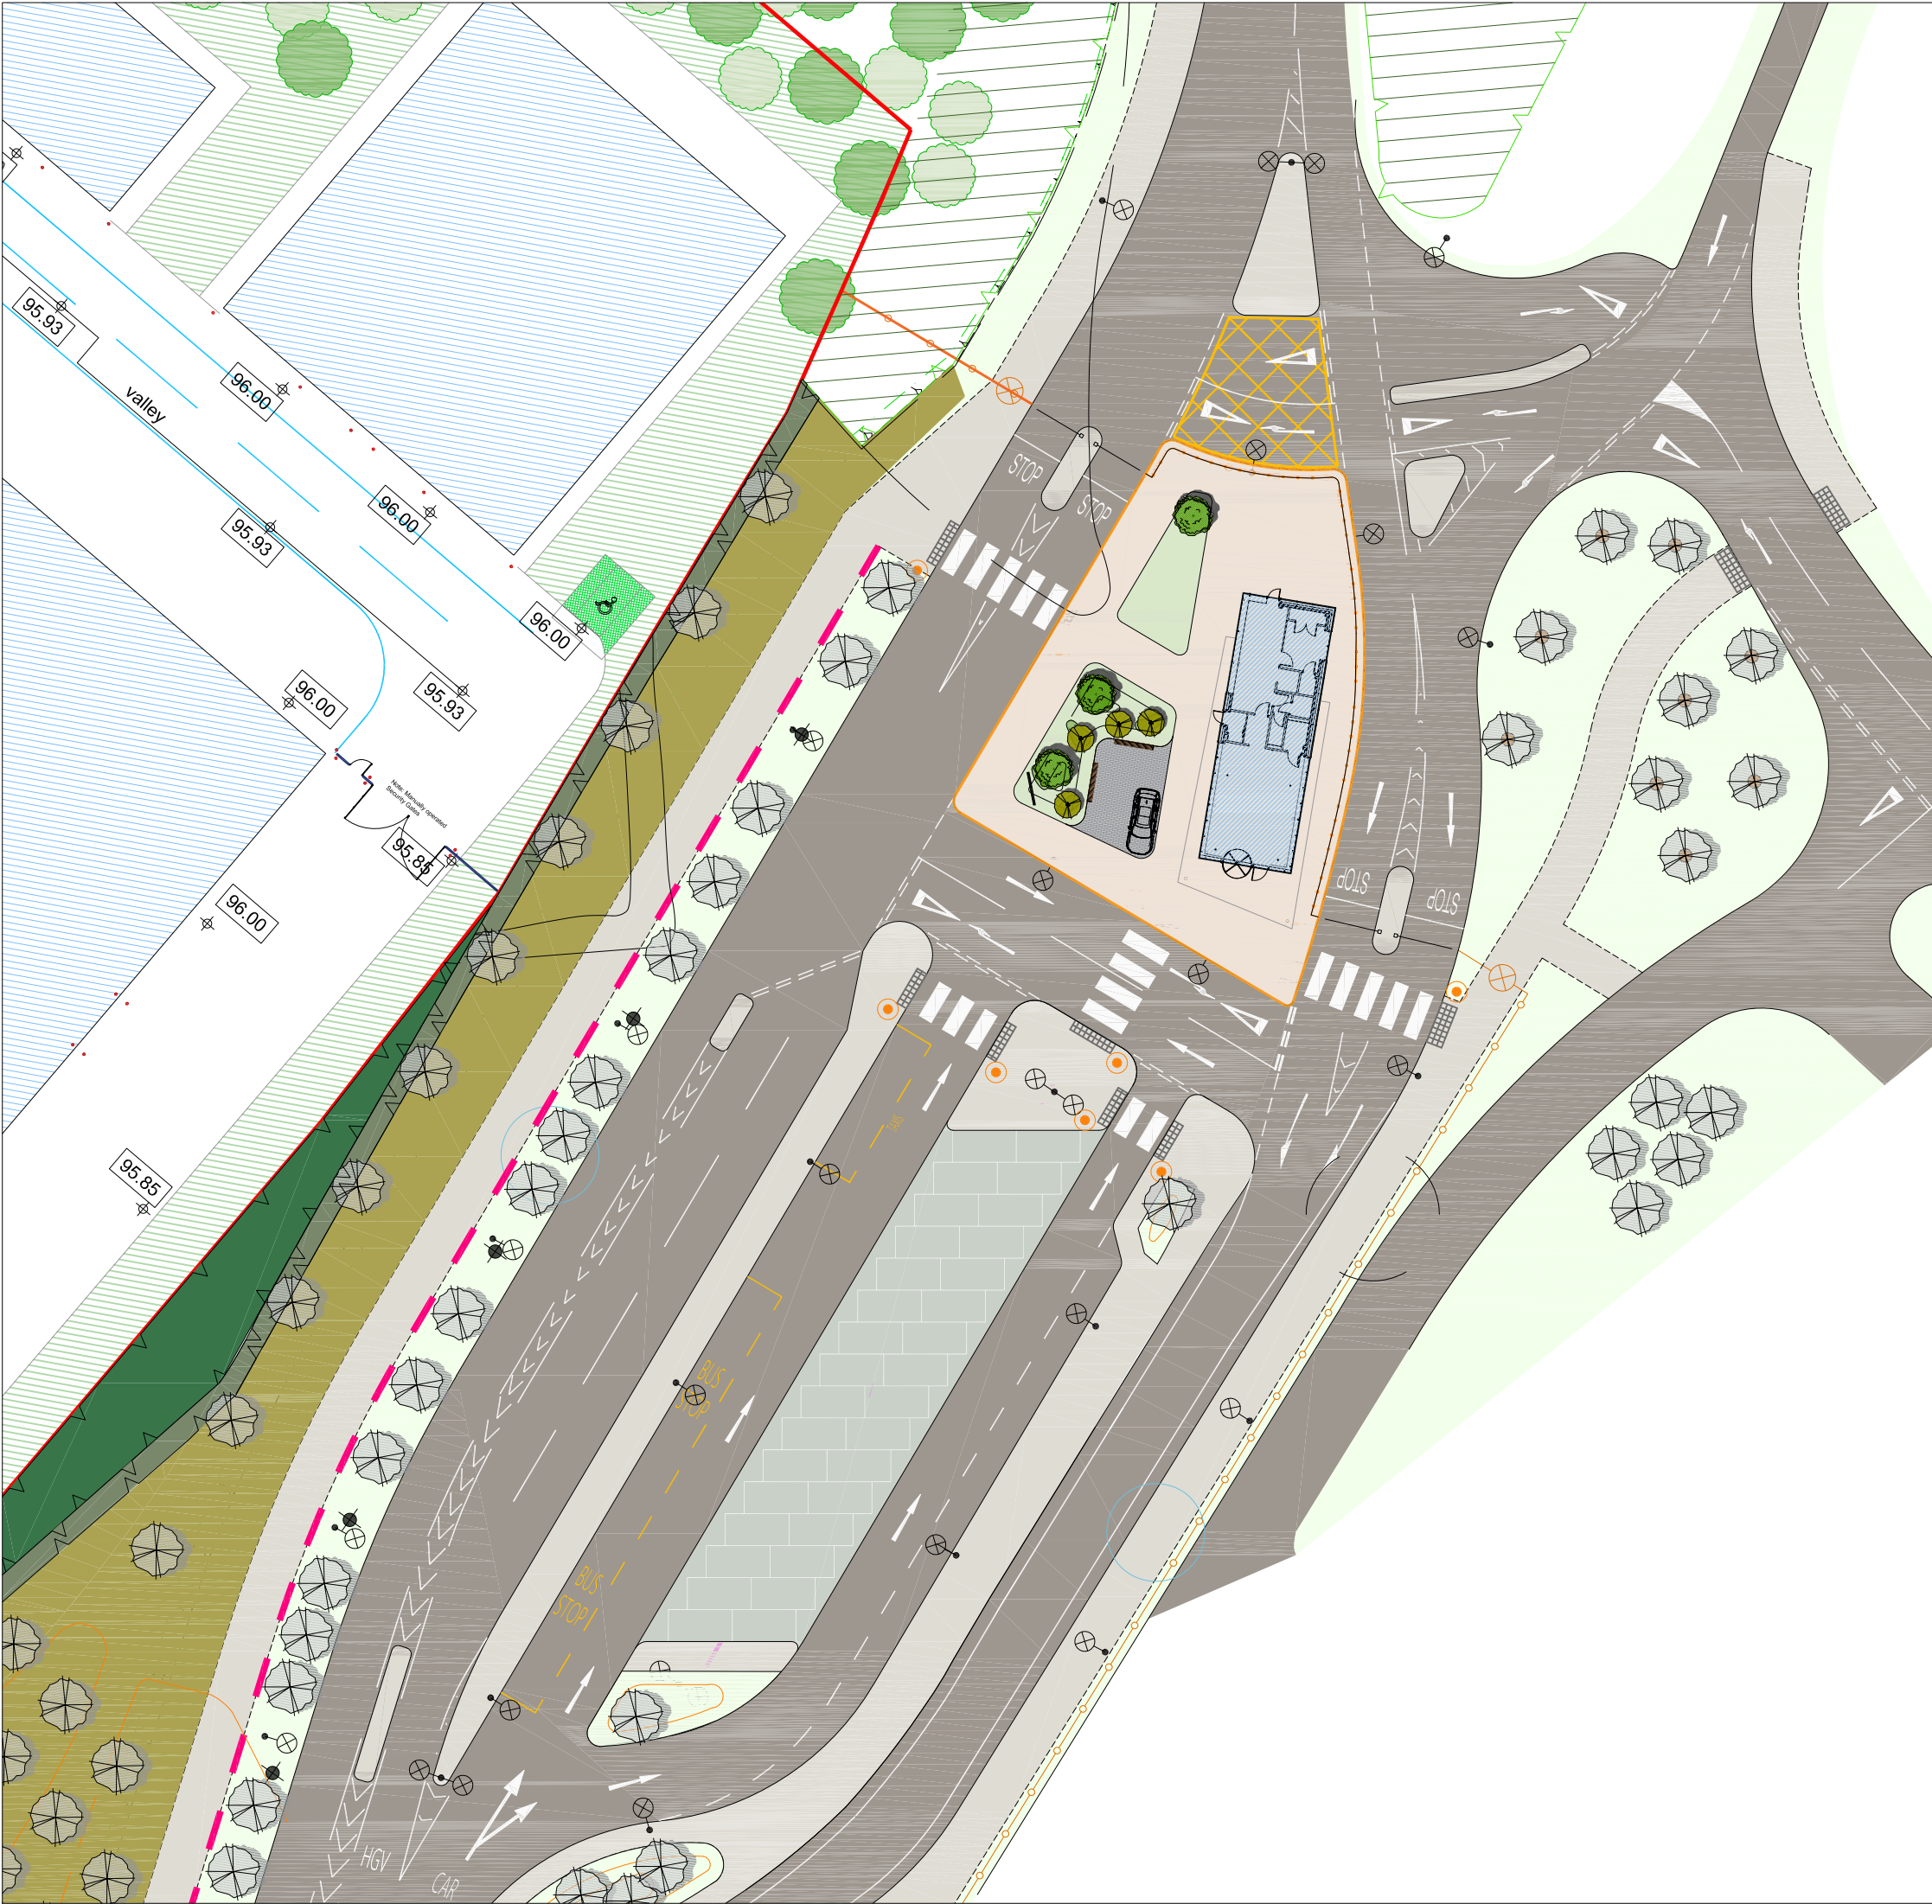

NOTES
Do not scale from this drawing. Contractor to take and check all dimensions on site before work commences. Discrepancies to be reported to architect. Subcontractor to verify all dimensions on site before making shop drawings or commencing manufacture. This drawing is copyright.

Rev.	Description	Drawn	Date
A	Issued as planning submission drawings.	NG	19.04.22
B	Minor material amendments	SP	06.04.23

Geddes Architects
Studio 3.31 Canterbury Court Kennington Park
1-3 Brixton Road London SW9 6DE
www.geddesarchitects.com T +44 0203 150 4605

Client
HORIBA MIRA

Project
HMIRA GATEHOUSE

Title
Block plan - Proposed

DATE	16.03.2022	CHECK STAGE	.
DRAWN	NG	CHECK DATE	16.03.2022
SCALE	1/500 @ A3	CHECKED BY	SM

22.001 (P)003 **B**
© Geddes Architects Limited