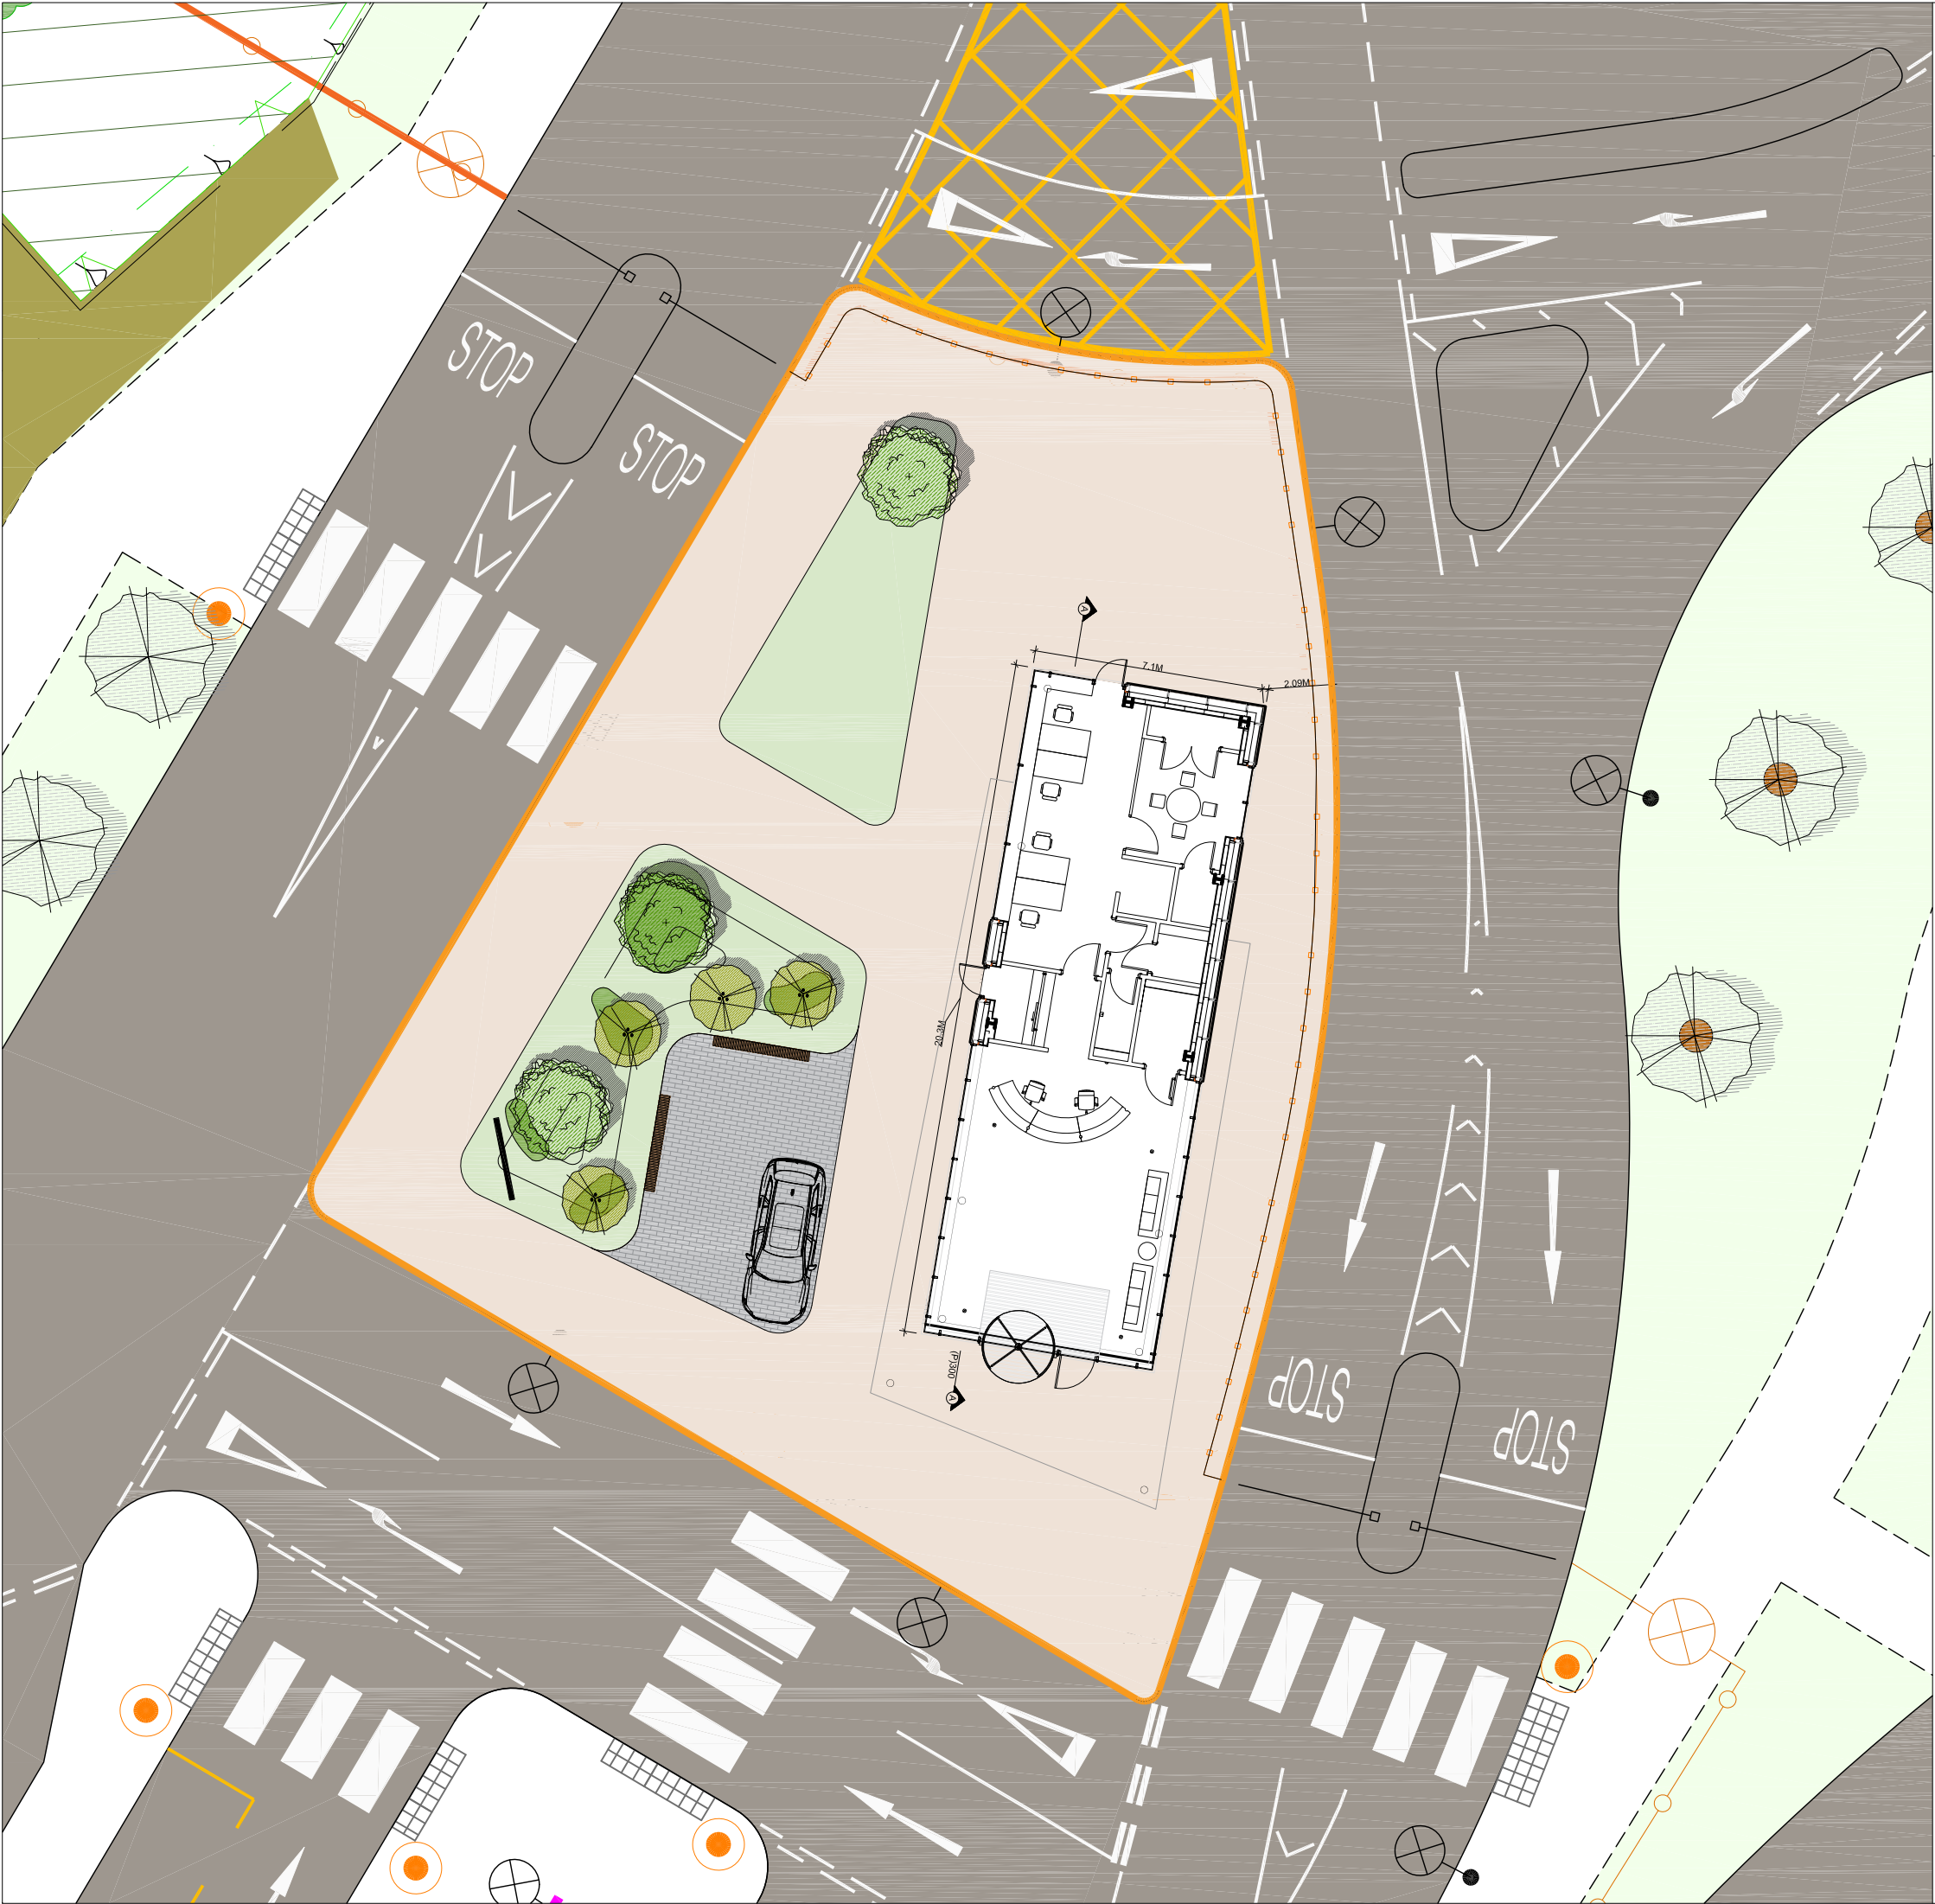


NOTES
Do not scale from this drawing.
Contractor to take and check all dimensions on site before work commences. Discrepancies to be reported to architect.
Subcontractor to verify all dimensions on site before making shop drawings or commencing manufacture.
This drawing is copyright.

Rev.	Description	Drawn	Date
A	Issued as planning submission drawings.	NG	19.04.22
B	Minor material amendments	SP	06.04.23

Geddes Architects 
Studio 3.31 Canterbury Court Kennington Park
1-3 Brixton Road London SW9 6DE
www.geddesarchitects.com T +44 0203 150 4605

Client	HORIBA MIRA		
Project	HMIRA GATEHOUSE		
Title	Proposed Site plan		
DATE	24.02.2022	CHECK STAGE	.
DRAWN	NG	CHECK DATE	18.03.2022
SCALE	1/200 @ A3	CHECKED BY	SM
22.001 (P)004			B
© Geddes Architects Limited			