



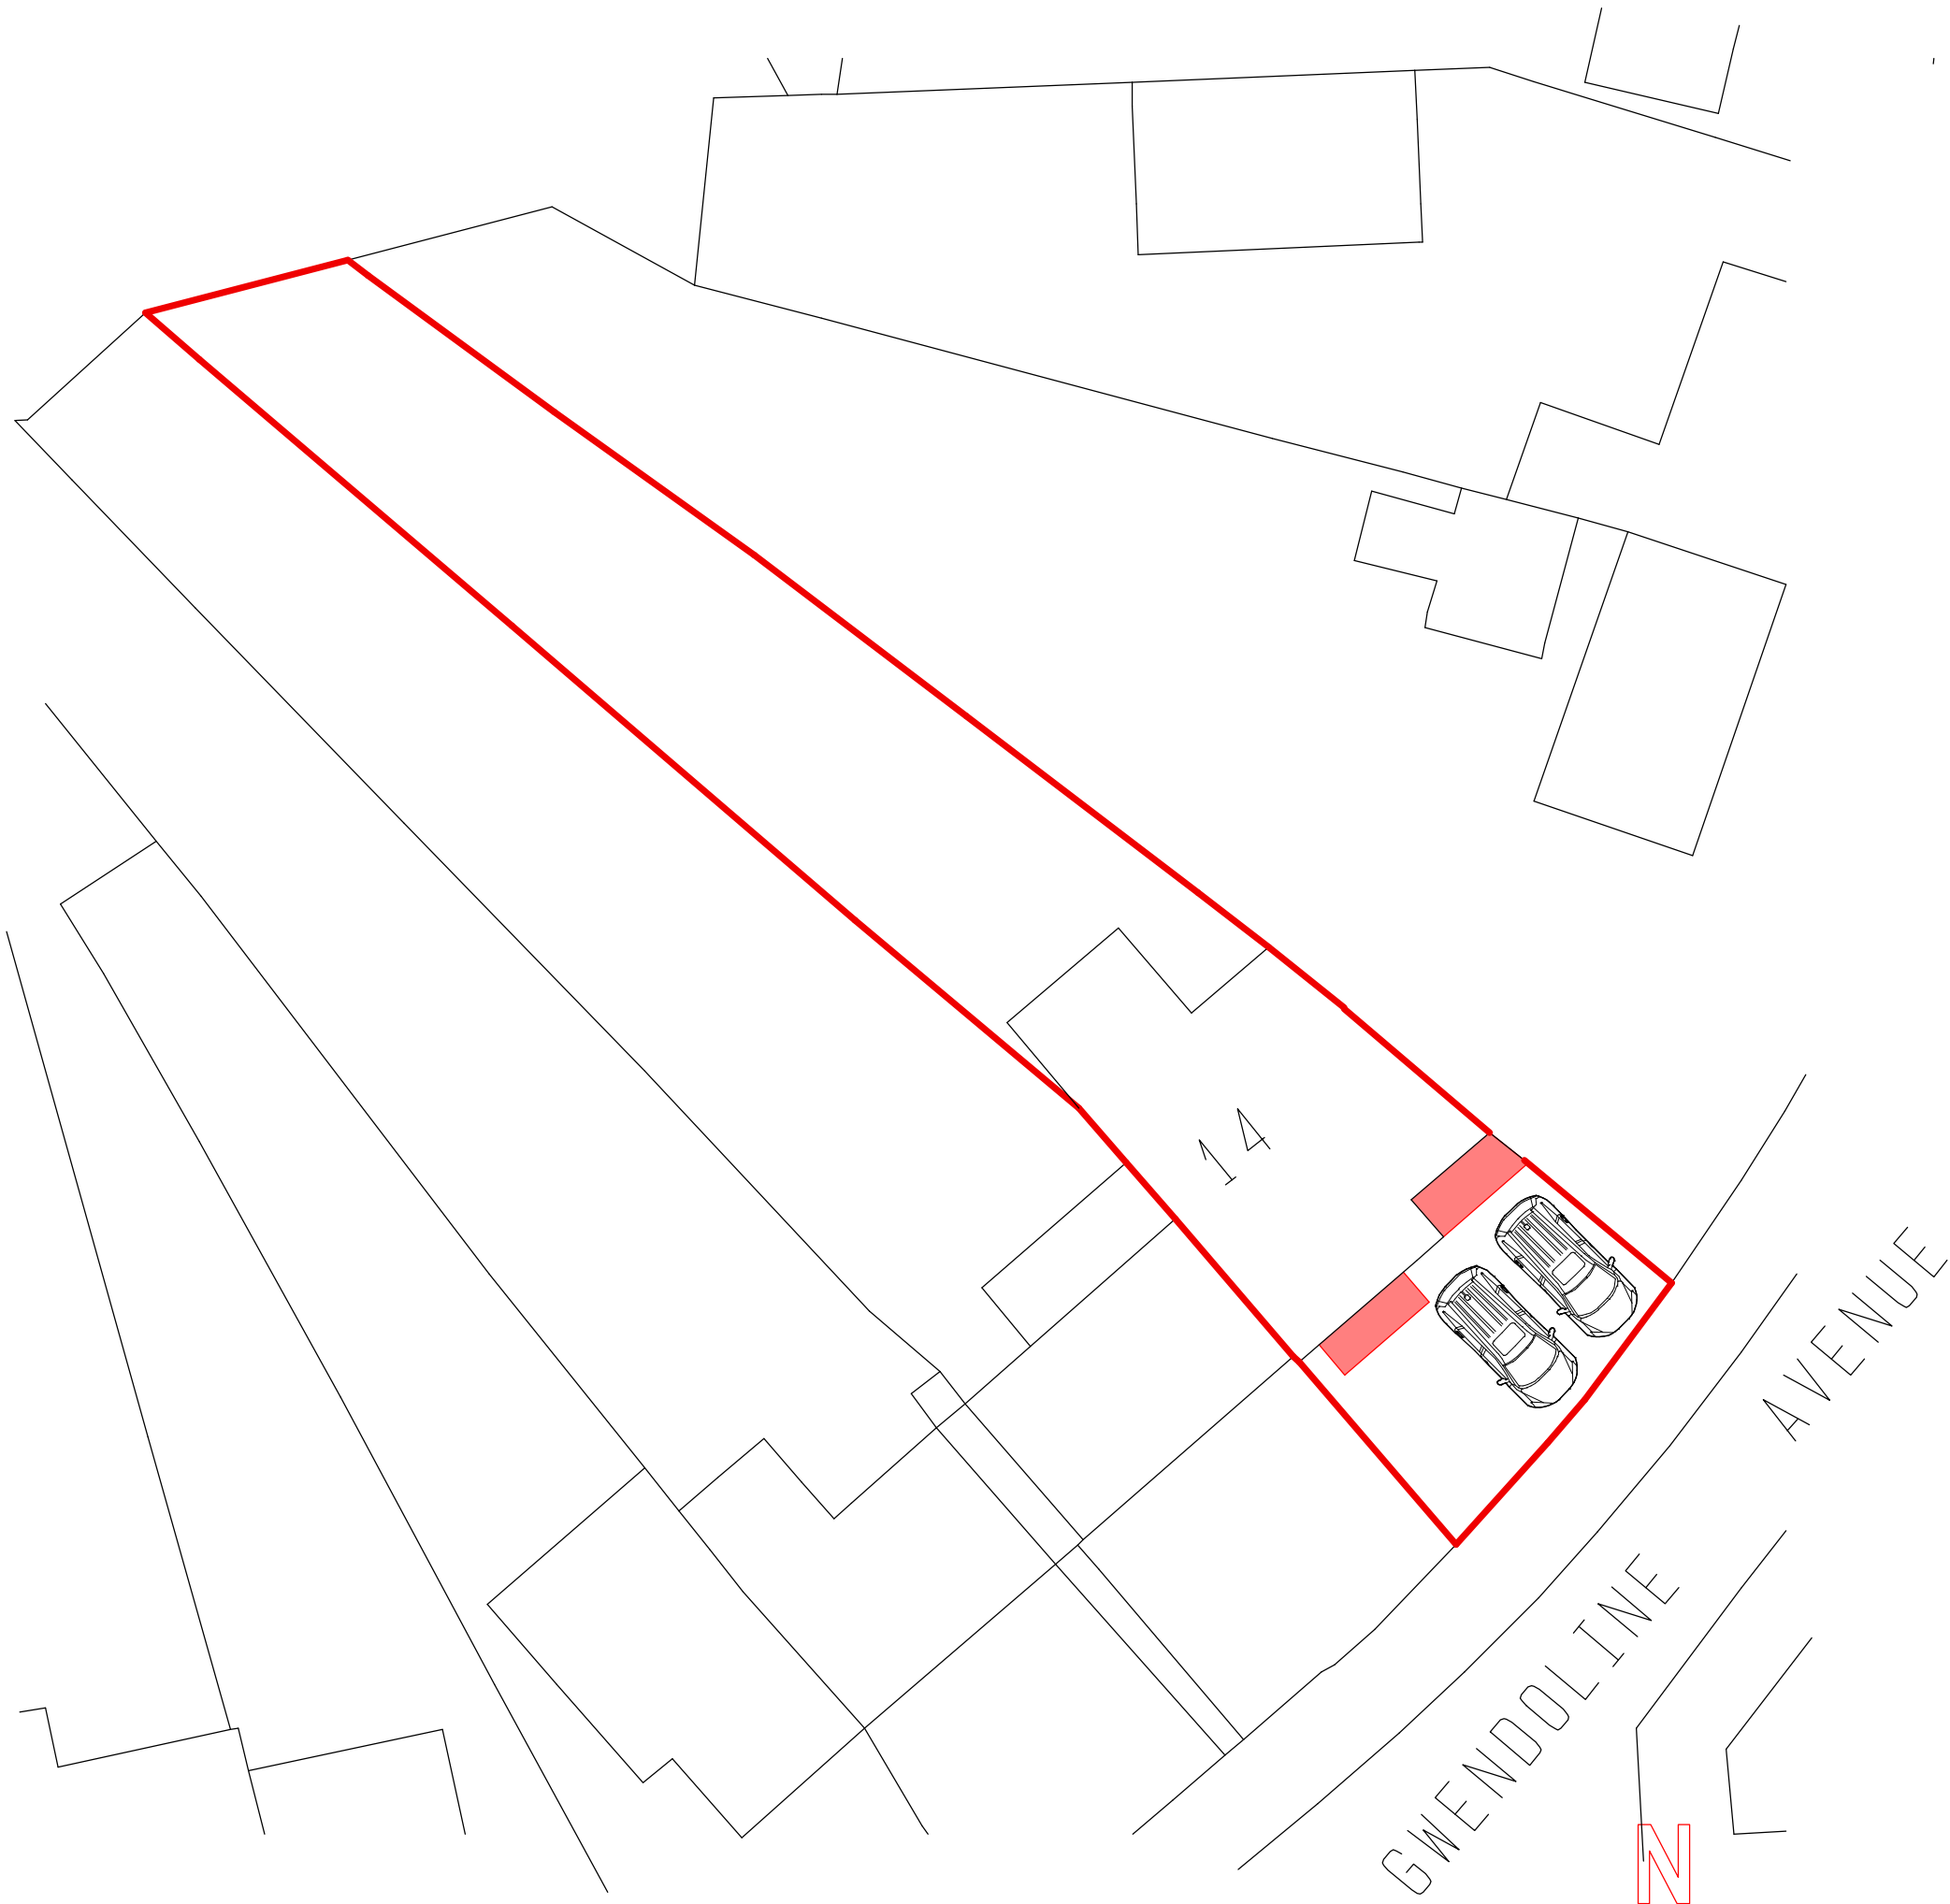

GWENDOLINE AVENUE

N

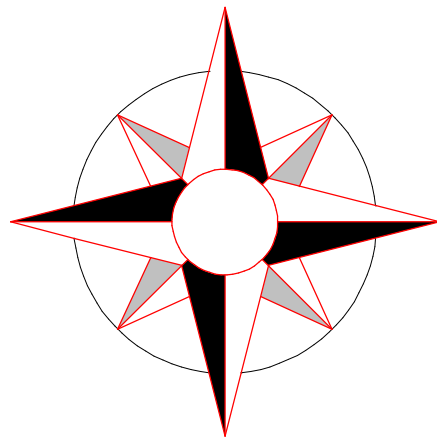

Philip Baumber Architectural Services
50, Radmore Road, HINCKLEY, Leics. LE10 0RQ
tel. 01455 612790; e-mail. baumberp1955@gmail.com

Project: Proposed Alterations at
14, Gwendoline Avenue, LE10 0EZ
for Mr. & Mrs. Martinez

Drg. Title
Proposed Block Plan

Date:
Nov 2023
Job No.:
1632

Scale:
1:200 @A3
Drg. No. Rev.
BP/01