
Promap®

Plan is provided for reference purposes only and its accuracy is not guaranteed

Map Centre: - 435408,303871

0m 50m 100m 150m

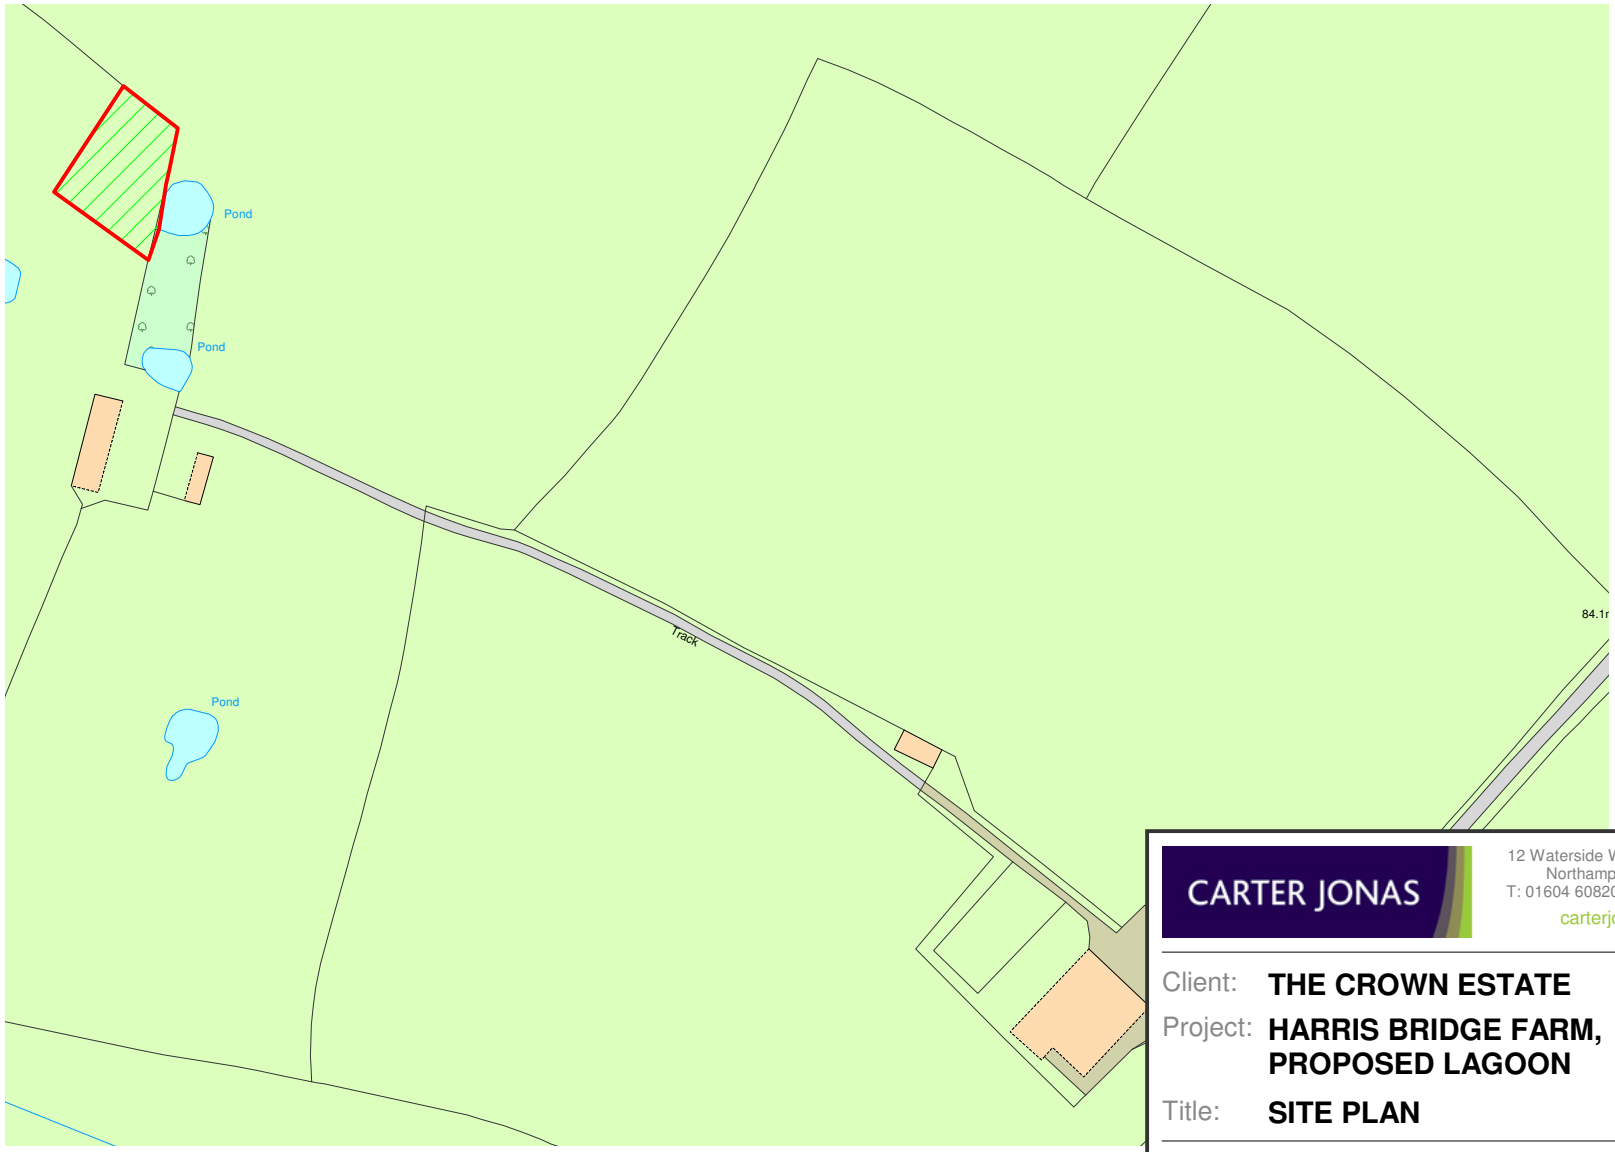


CARTER JONAS

12 Waterside Way, Bedford Road,
Northampton, NN4 7XD
T: 01604 608200 F: 01604 608201
carterjonas.co.uk

Client: **THE CROWN ESTATE**

Project: **HARRIS BRIDGE FARM, PROPOSED LAGOON**

Title: **SITE PLAN**

Scale: 1:2500 @A4 Date: 16 August 2011

Drawn by: AC Dwg no:**NT000000-YY-XX**

© Crown Copyright 2011. All rights reserved. Licence number 100020449.