


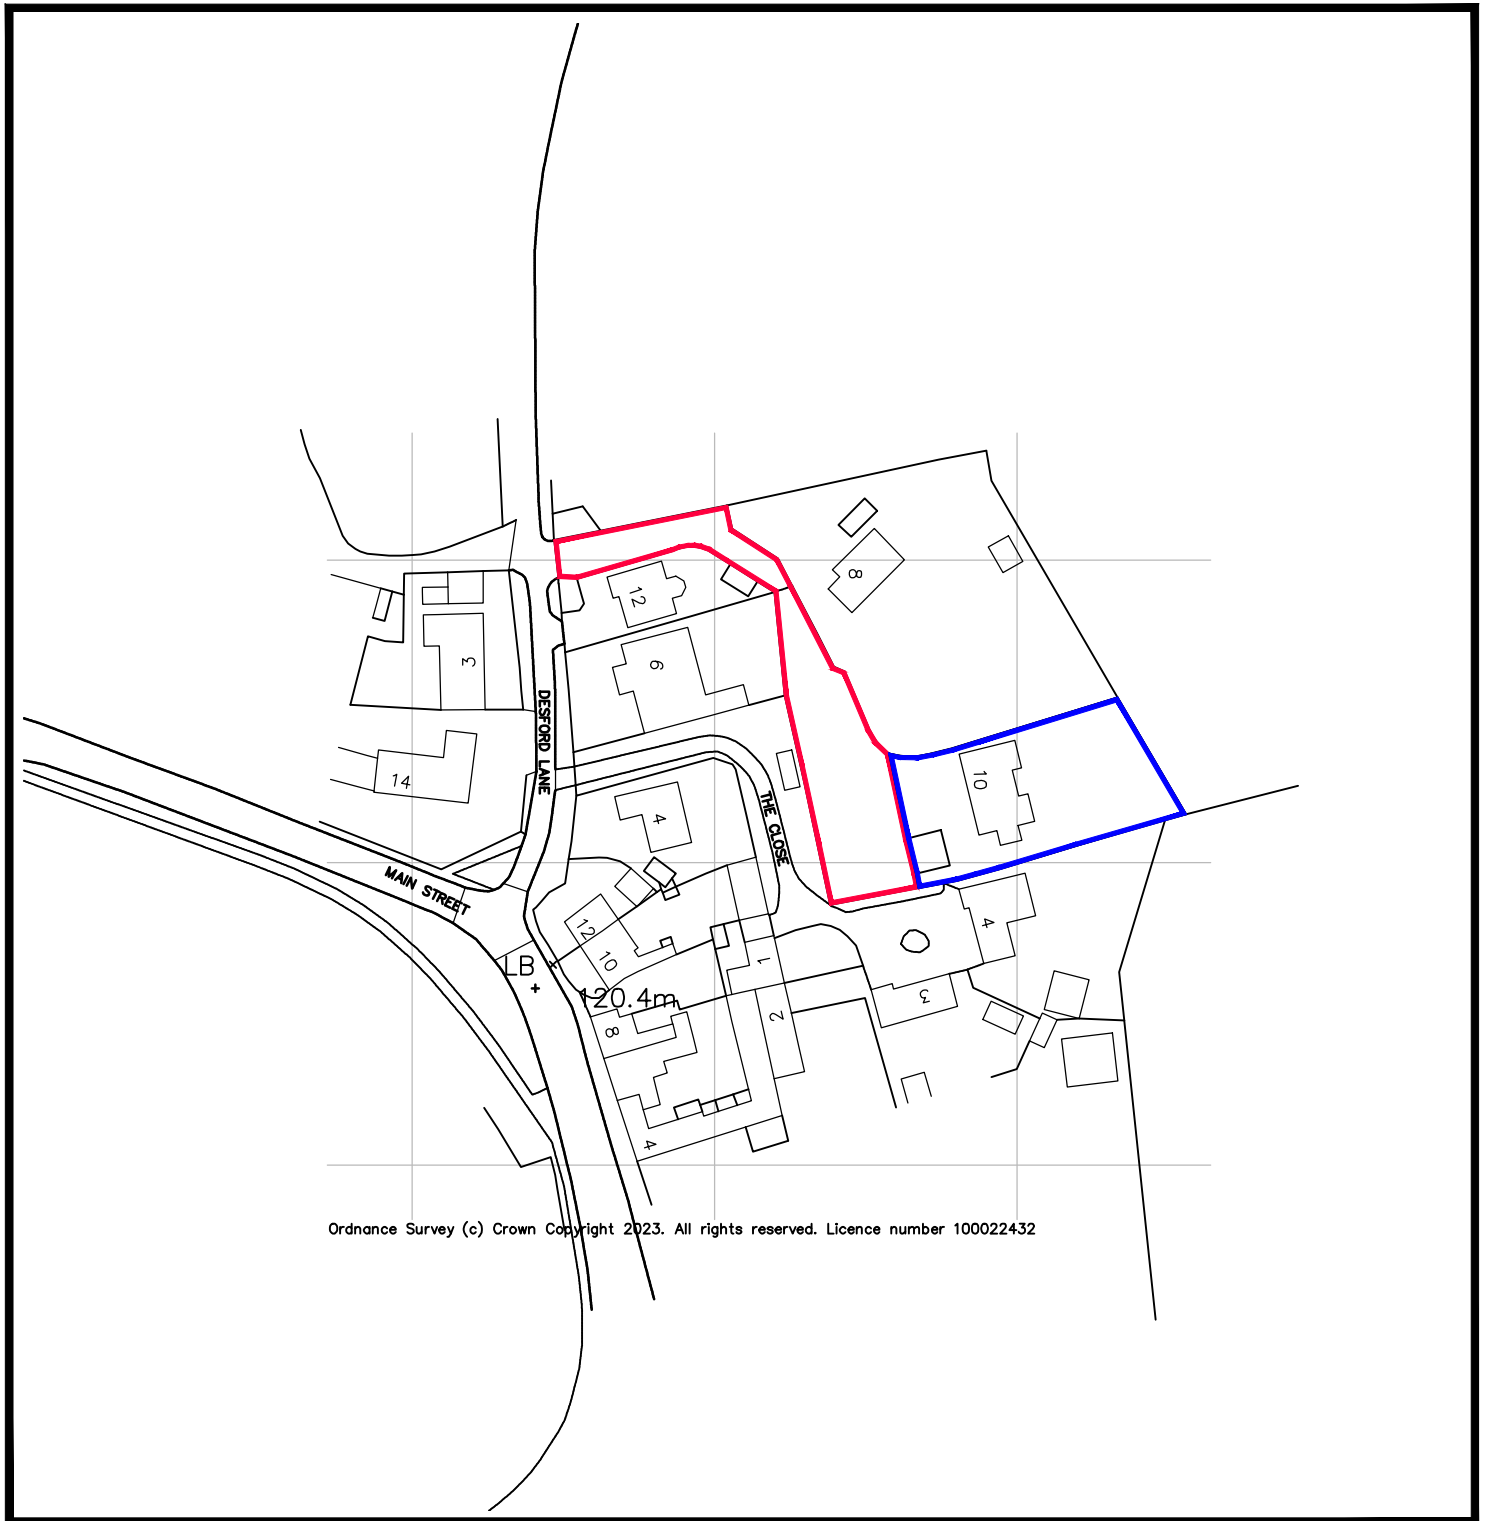

R3DDL Job Ref: 23.314

Location Plan

Scale 1:1250

