

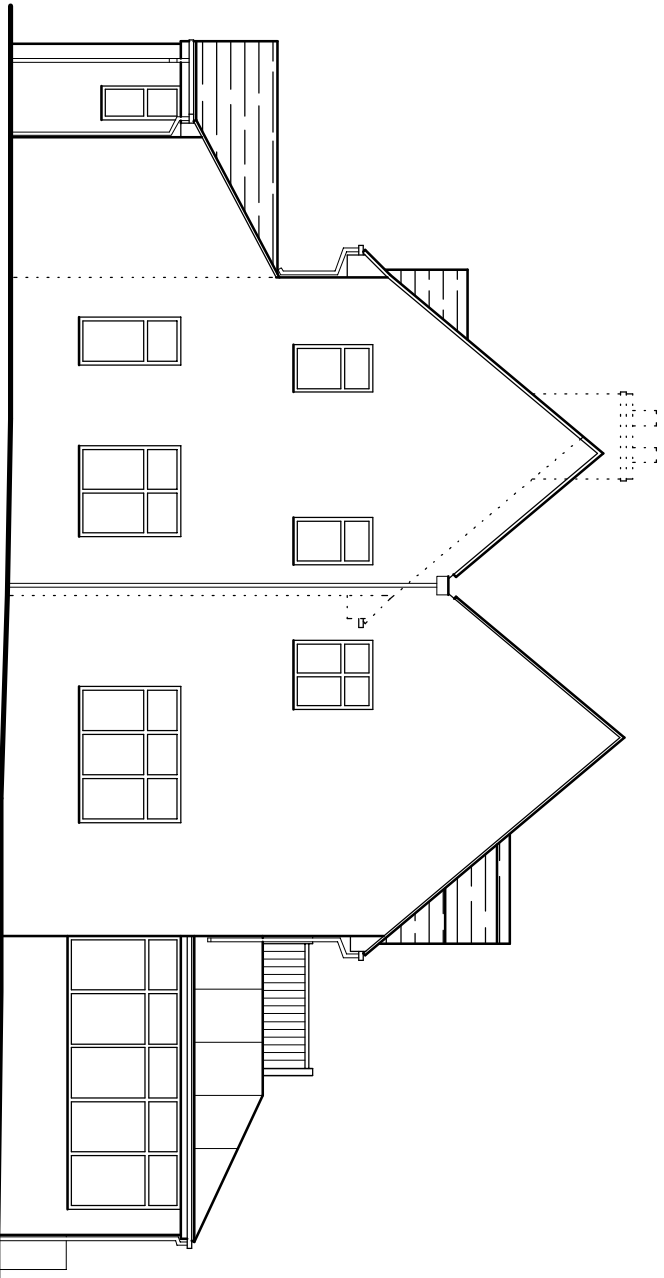
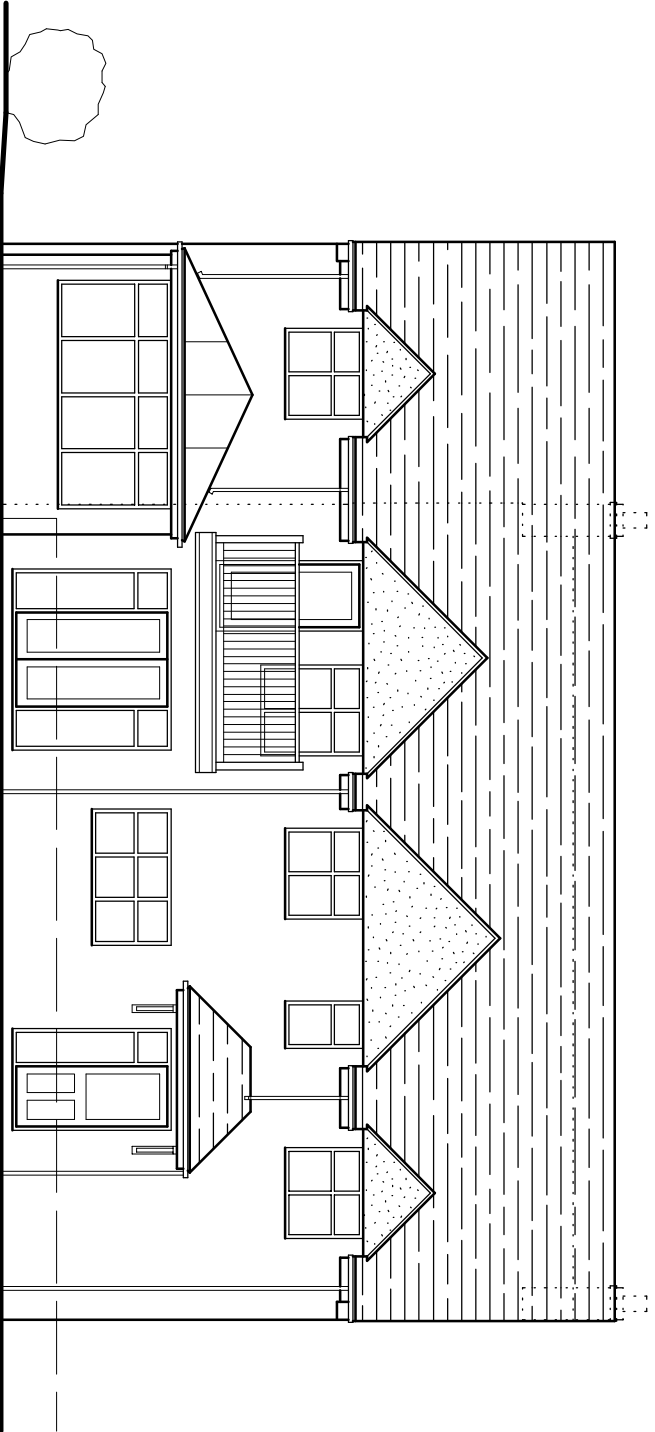
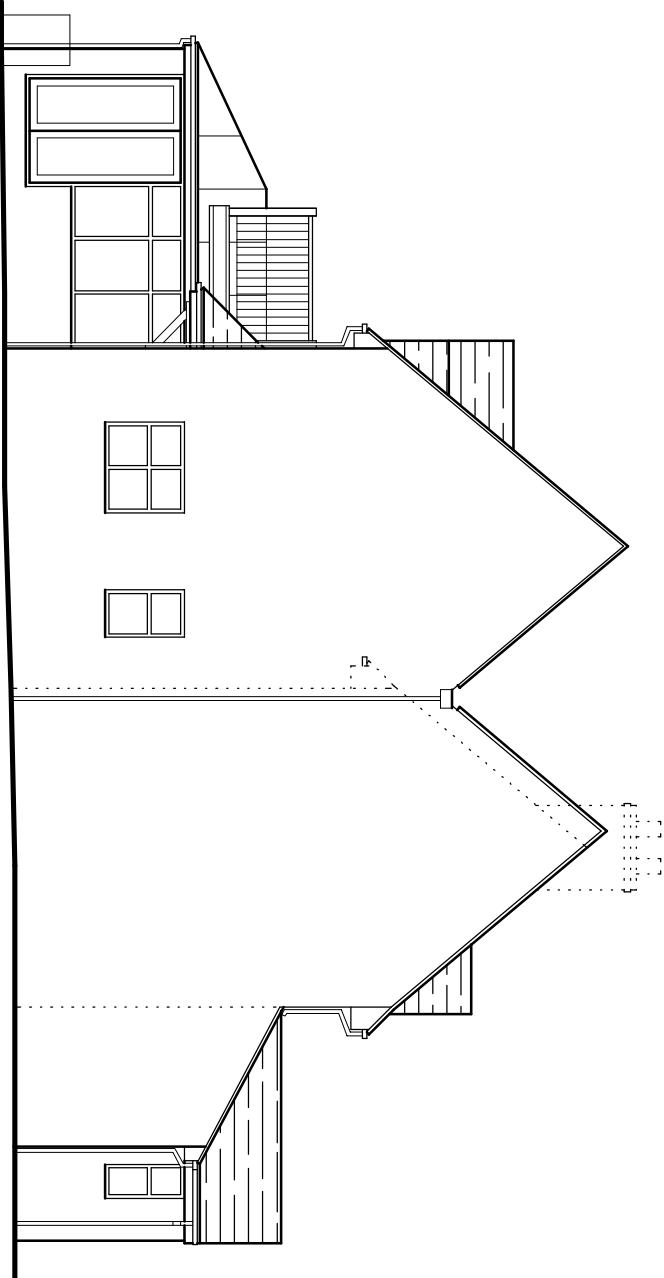
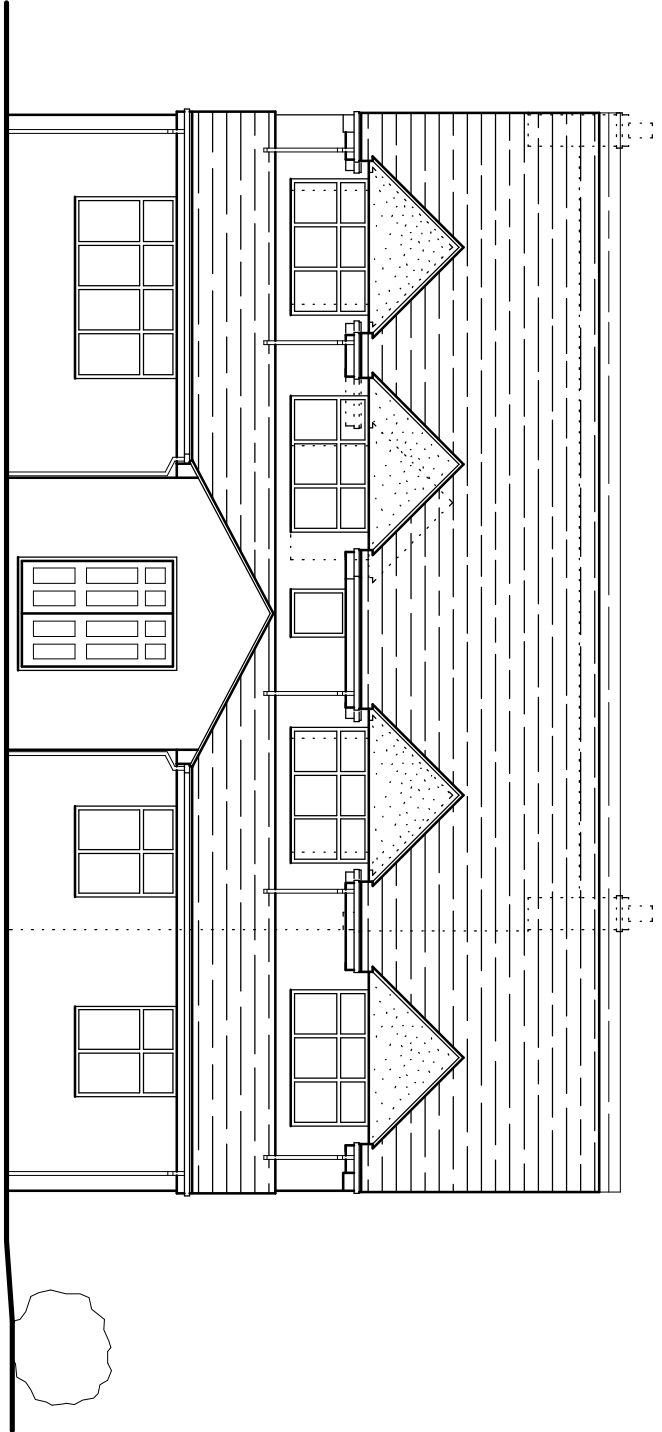
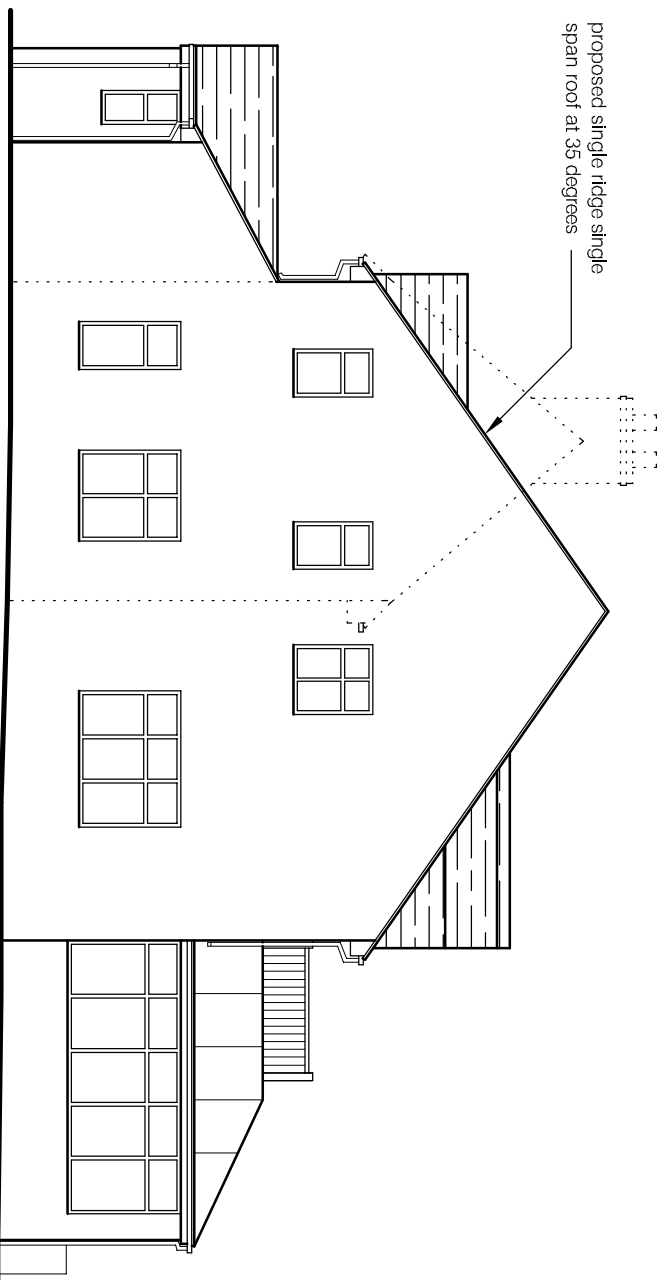
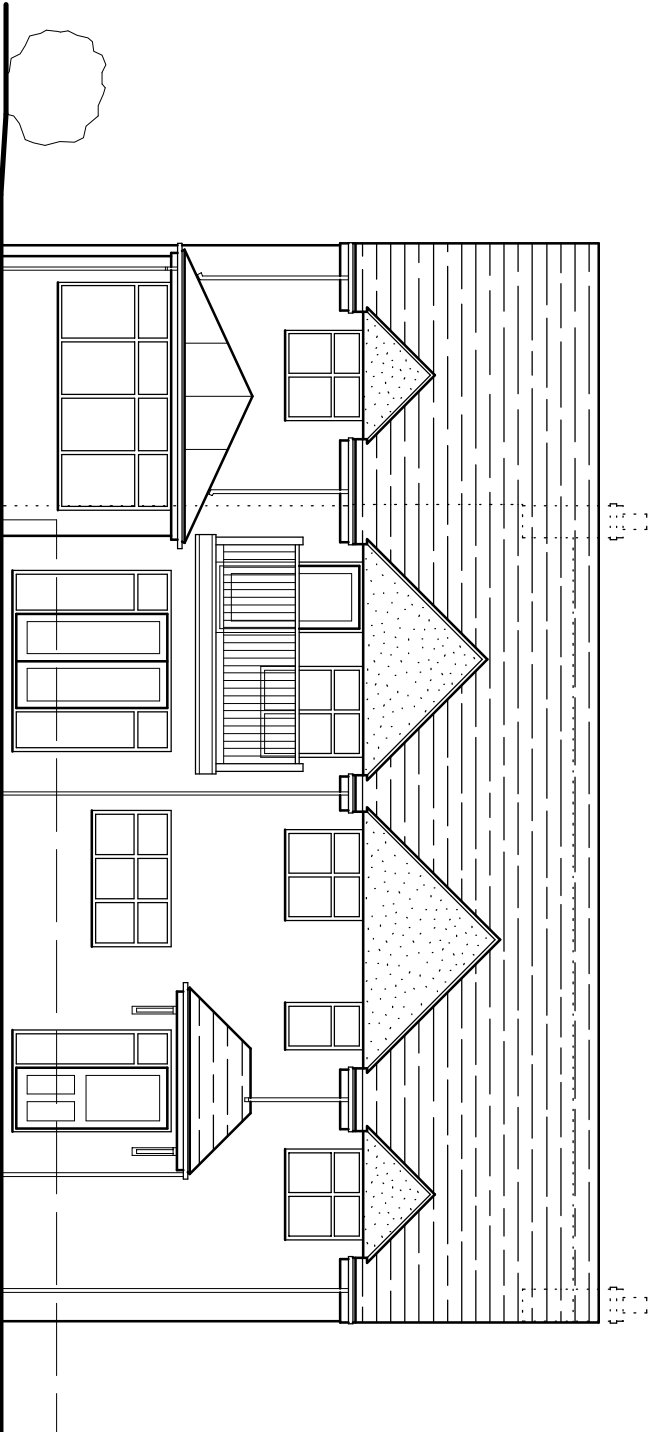


PREVIOUSLY APPROVED ELEVATIONS

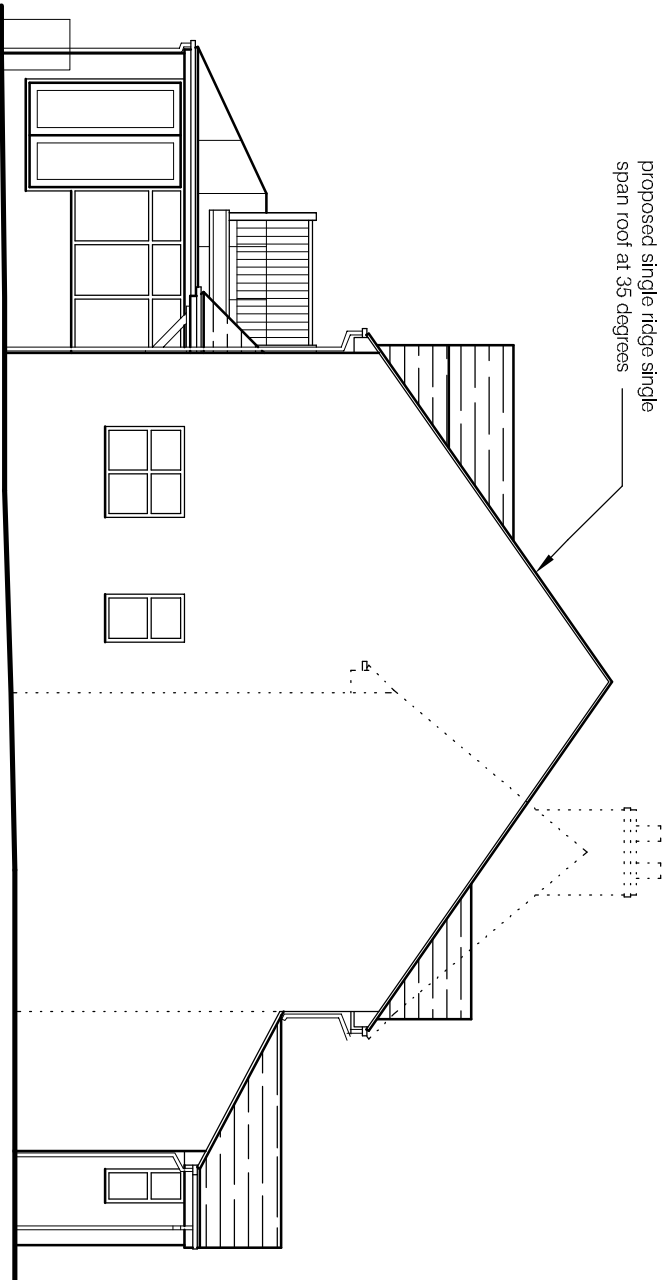


0m
1m
2m
3m
4m
5m
1 : 100 scale

PROPOSED REVISED ELEVATIONS

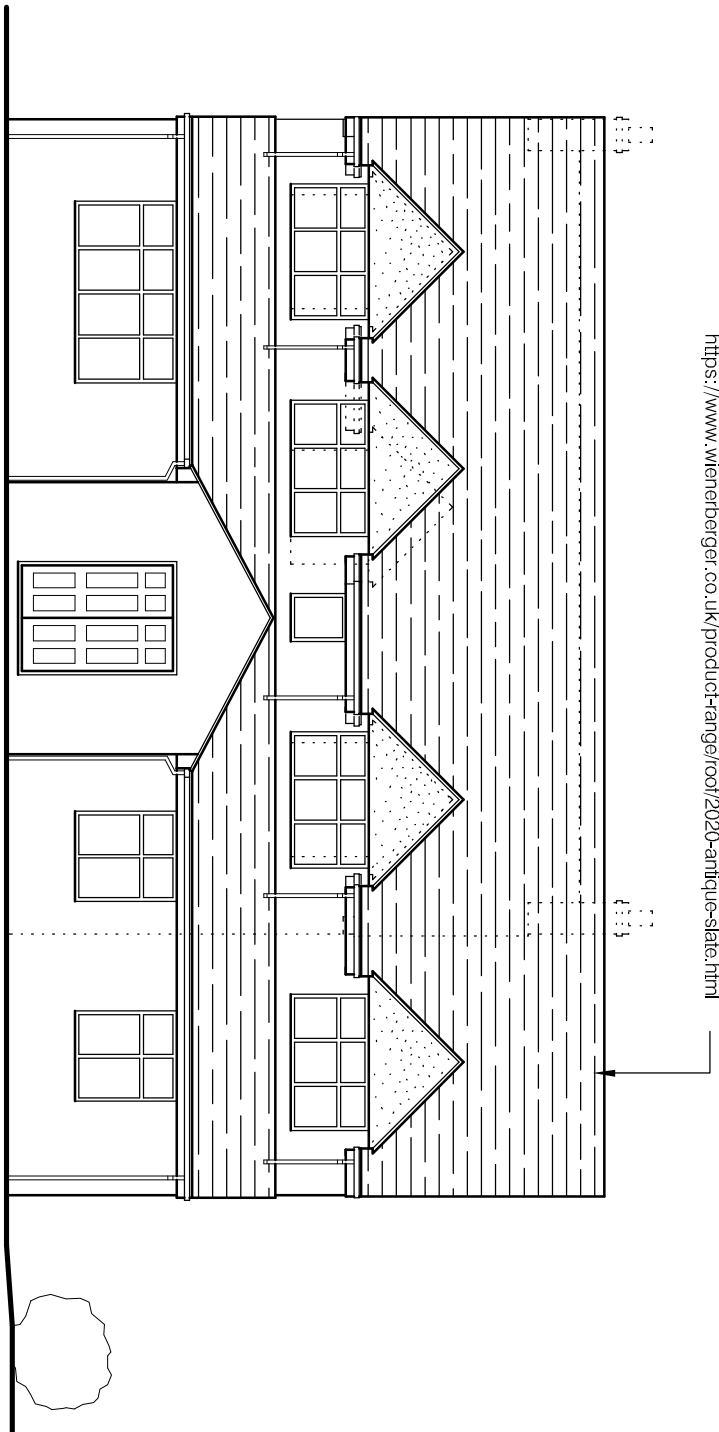

0m
1m
2m
3m
4m
5m
1 : 100 scale

ALTERATIONS EXTENSIONS
White House Farm,
Ashby Road, Stapleton,
Leicester, LE9 8JF.

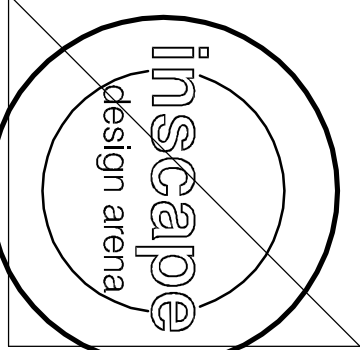

Mr. A. TEAL
proposed elevations scheme II

ARCHITECTURAL CONSULTANTS
Holly Lodge, 16 Glascoe Road,
Tamworth, Staffordshire, B77 2YA
TELEPHONE 07841 786077

17.05.23 1:100 881 - 05