
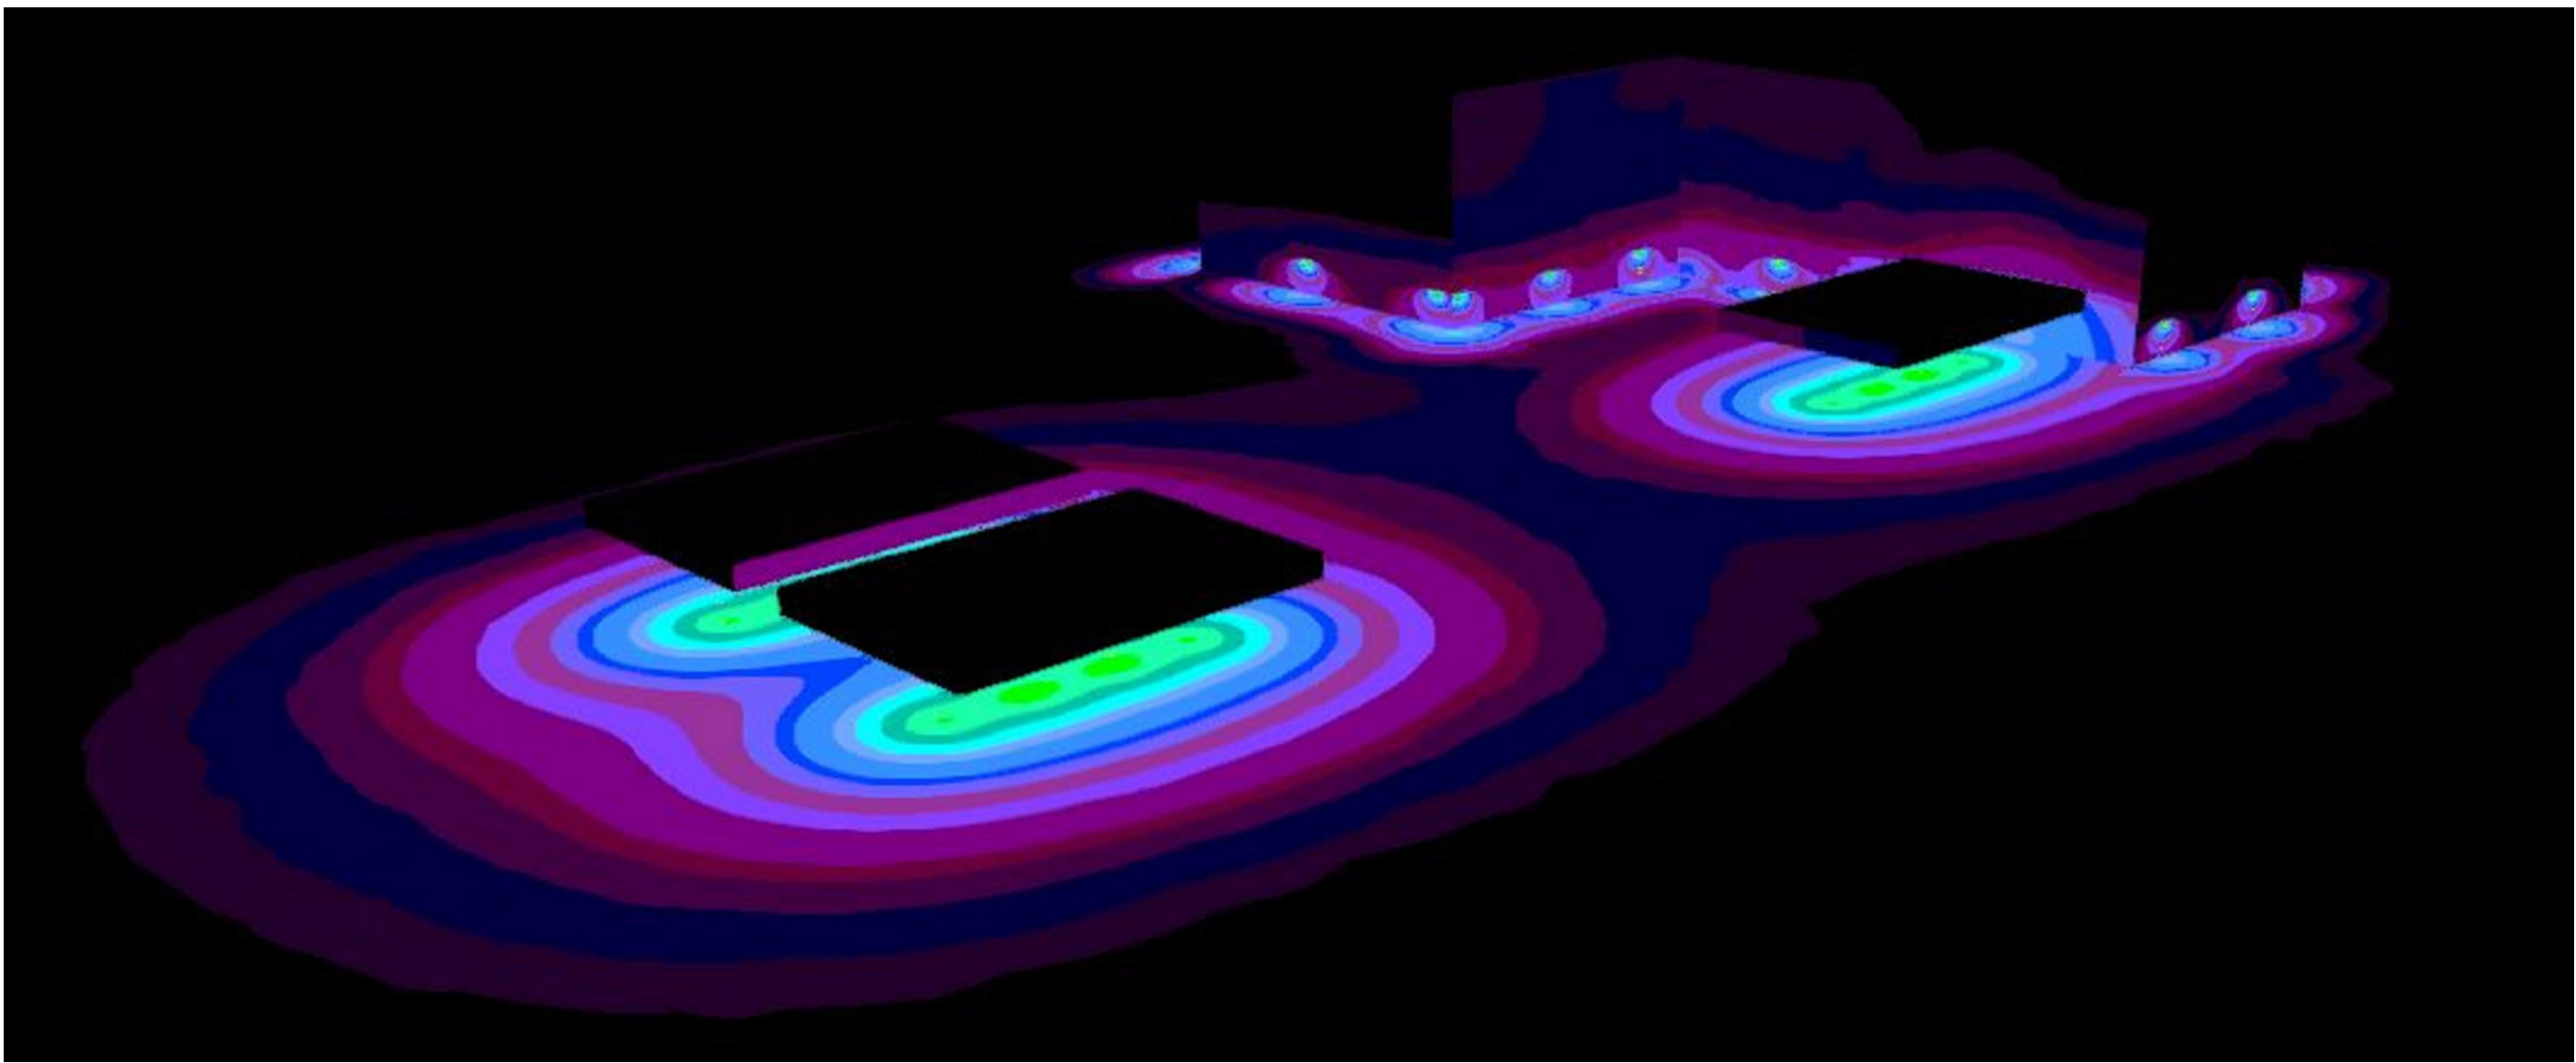


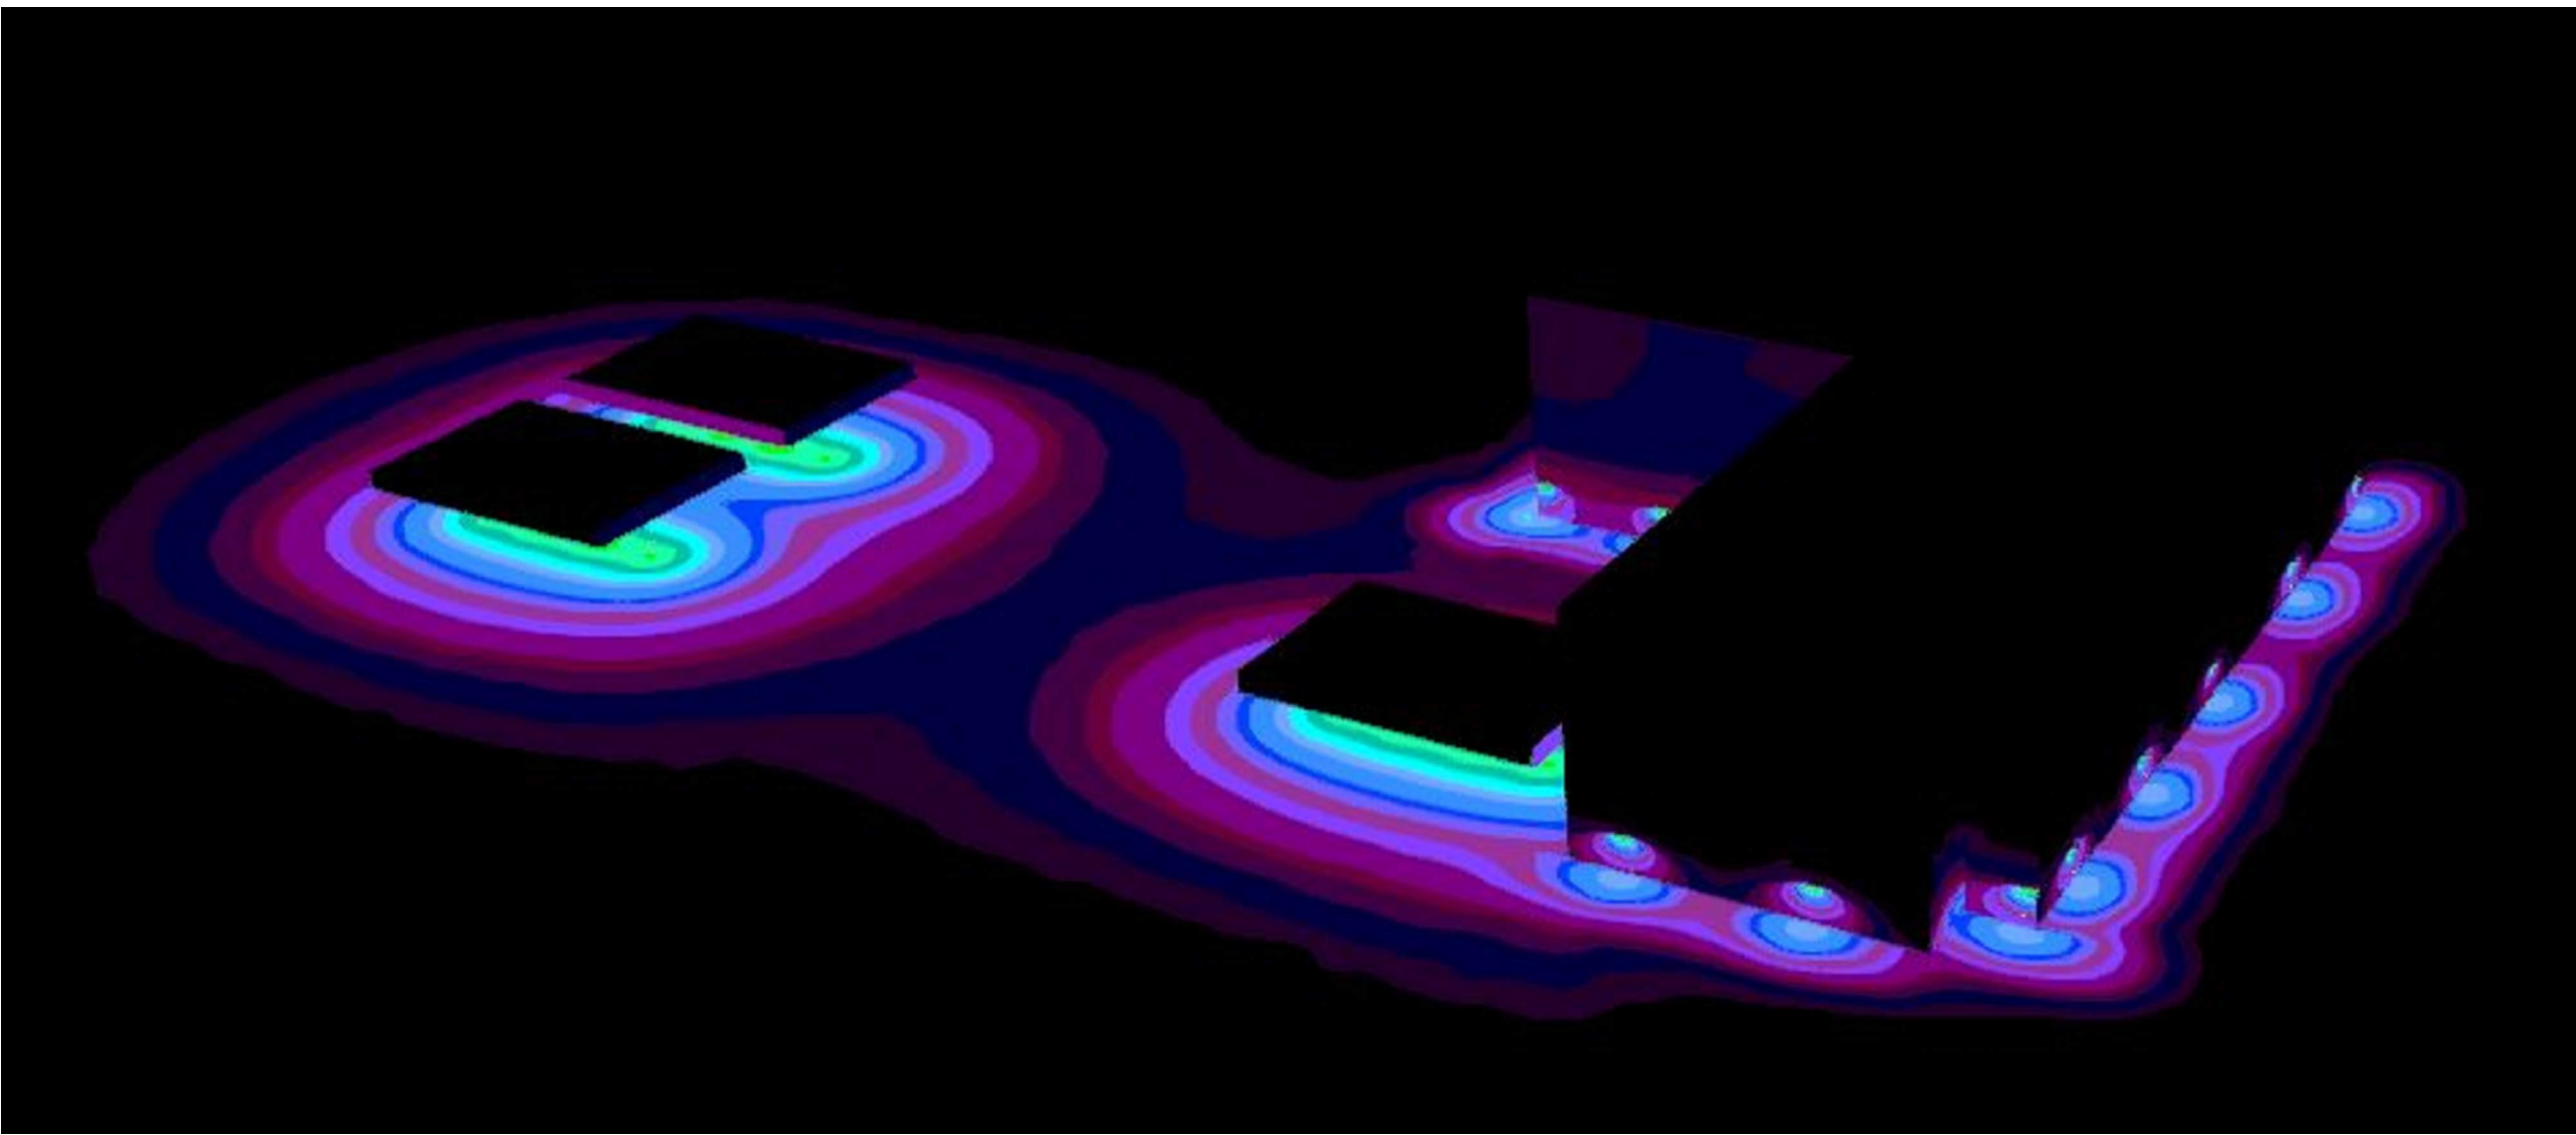

D1E

Luminaire list

Power	Power	Luminaire efficacy
43564 lm	247.2 W	176.2 lm/w

qty.	Manufacturer	Article No.	Article name	P	Ø	Luminaire efficacy
12	NEO LUX & CO (Luxen manufacturer)	AF09E04	Tornado D10	2367 lm	144.3 mm	176.2 lm/w
20	Neo light & CO (Luxen manufacturer)	AUGUSTE (BLK/WH)	Wufi DM CW	378 lm	≈ 100 mm	176.2 lm/w

XE

SOLID LINE (LUX LEVEL AS INDICATED ON LAYOUT)

SHE INFORMATION

Safety Health & Environmental Information

IN ADDITION TO THE HAZARDS & RISKS NORMALLY ASSOCIATED WITH THE TYPE OF BUILDING SERVICES DETAILED ON THIS DRAWING PLEASE NOTE THE FOLLOWING SIGNIFICANT RISKS AND INFORMATION.

RISKS LISTED HERE ARE SIGNIFICANT & ASSOCIATE WITH THE WORKS DETAILED ON THIS DRAWING.

FOR INFORMATION RELATING TO END USE, MAINTENANCE & DEMOLITION PLEASE REFER TO THE O&M MANUAL.

JONES KING PARTNERSHIP'S DIRECTORS, DESIGN TEAMS & EXTERNAL CDM ADVISORS AGREE & CONFIRM THAT ANY RISKS ASSOCIATED WITH THE GENERAL MECHANICAL & ELECTRICAL SERVICES INSTALLATIONS WILL BE ADEQUATELY MITIGATED BY QUALIFIED & COMPETENT SUB-CONTRACTORS & INSTALLERS. THEREFORE ALL WORK SHALL BE CARRIED OUT BY A COMPETENT CONTRACTOR & WHERE APPROPRIATE TO AN APPROVED METHOD STATEMENT.

- NOTES
1.

SCALED DIMENSIONS MUST NOT BE TAKEN FROM THIS DRAWING.
2.

THIS DRAWING MUST BE READ IN CONJUNCTION WITH ALL ARCHITECTS & OTHER CONSULTANTS RELEVANT DRAWINGS, DOCUMENTS & INFORMATION.
3.

ANY DISCREPANCY ON THIS DRAWING MUST BE REFERRED TO THE ENGINEER & CLARIFICATION OBTAINED BEFORE COMMENCEMENT OF WORK.
4.

ALL DIMENSIONS MUST BE CHECKED ON SITE BEFORE THE COMMENCEMENT OF WORK OR THE PREPARATION OF SPECIALIST DRAWINGS.

Rev	Description	Date
P01	DRAFT CP ISSUE	08.03.2023
P02	DRAFT CP ISSUE	09.03.2023

PRELIMINARY	☒	INFORMATION	
TENDER	☐	CONSTRUCTION	
CONTRACT ISSUE	☐	SKETCH	

JKP

Jones King

CONSULTING ENGINEERS

Eden Office Park

78 Macrae Road

Ham Green

Bristol, BS20 0DD

T 01179 221681

office@jonesking.com

www.jonesking.com

Client

REDS10

Project

HINCKLEY ACADEMY

HINCKLEY

LE10 1LE

Title

EXTERNAL LIGHTING & ISOLUX PLOT

PROJECT	ORIGIN	VOLUME	LEVEL	TYPE	DISCIPL.	DESCR.
SPL0001	JKP	XX	XX	D	E	0803

Scale	NTS@A1	Drawn	PG	P01P02
Job n.	20777	Checked	PH	

Responsibility is not accepted for errors made by others in scaling this drawing. Use figure dimension only. This drawing is copyright. © 2022 - Jones King Partnership Ltd