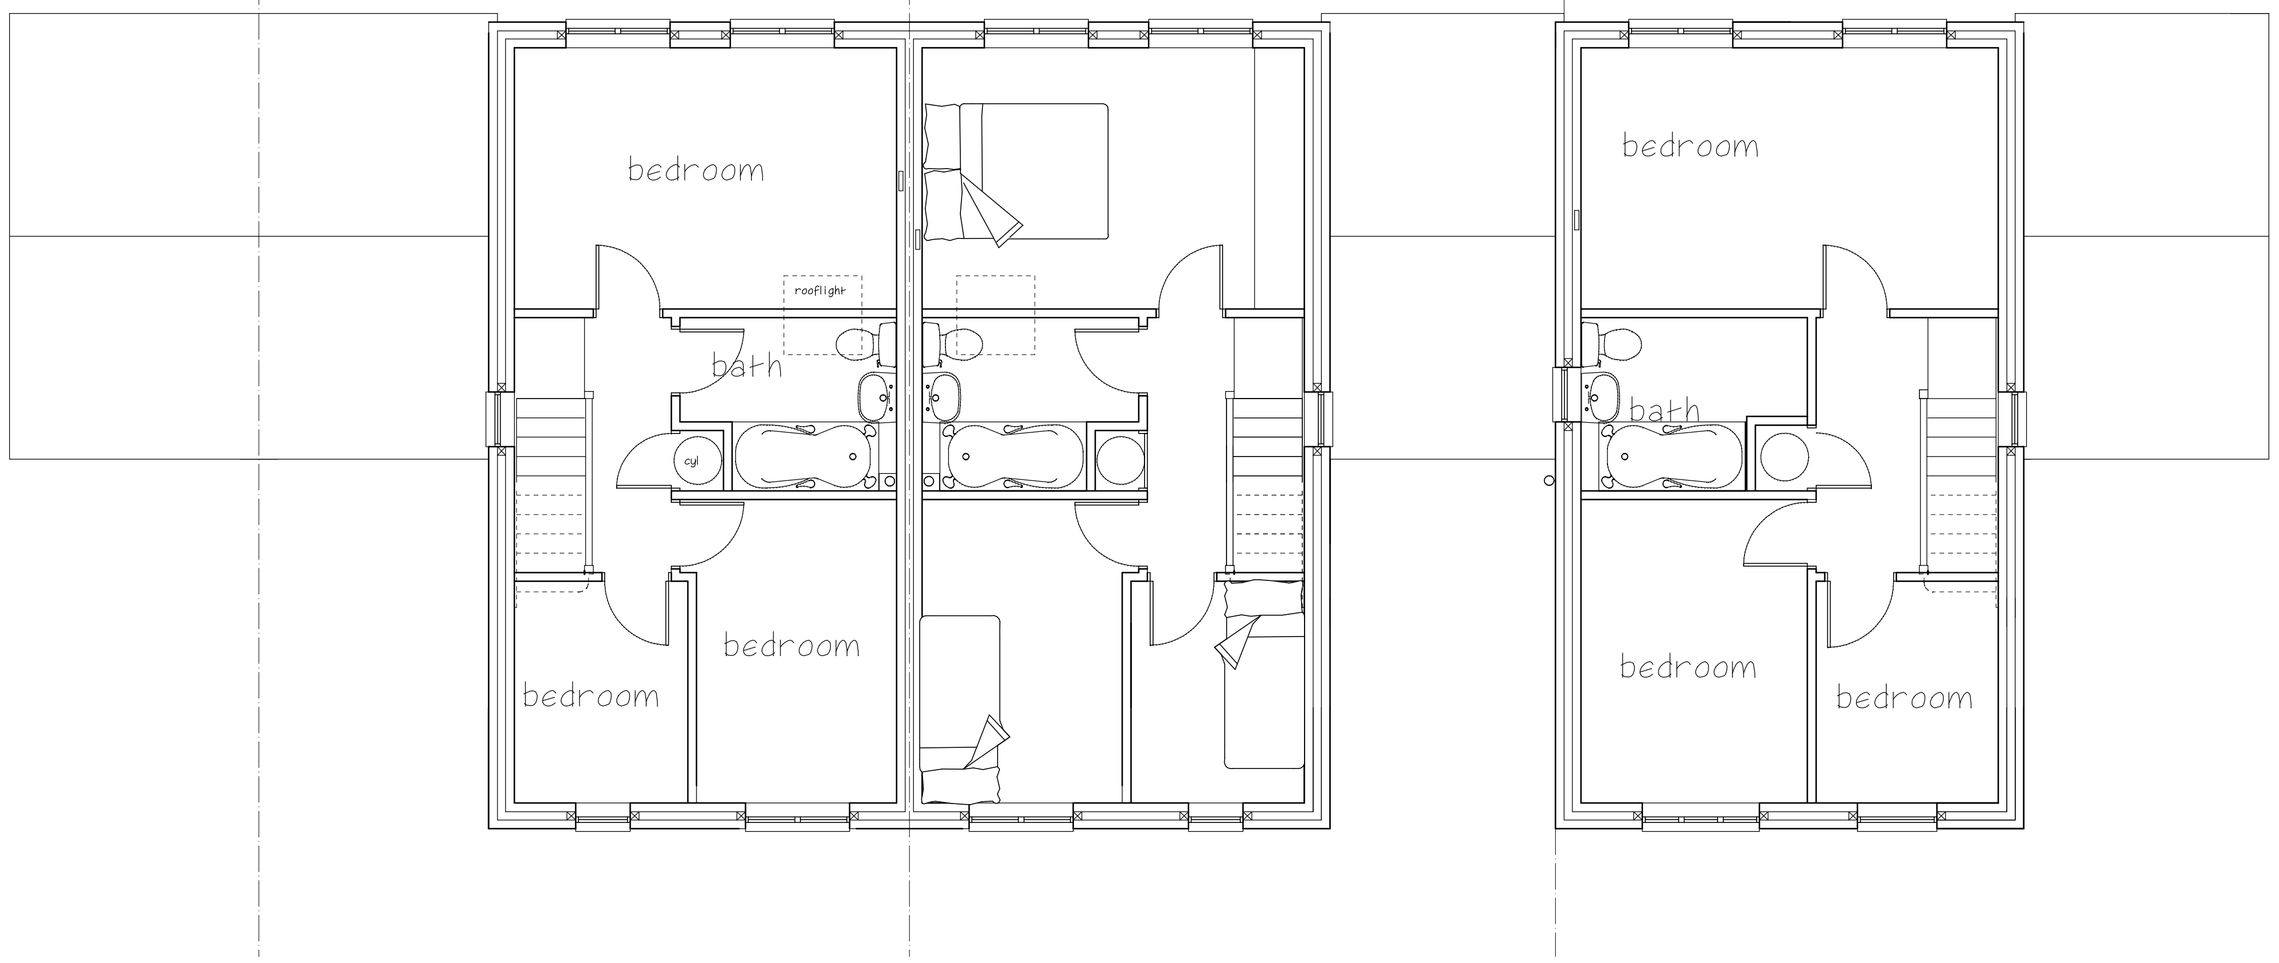

FIRST F LOOR PLAN

No.2

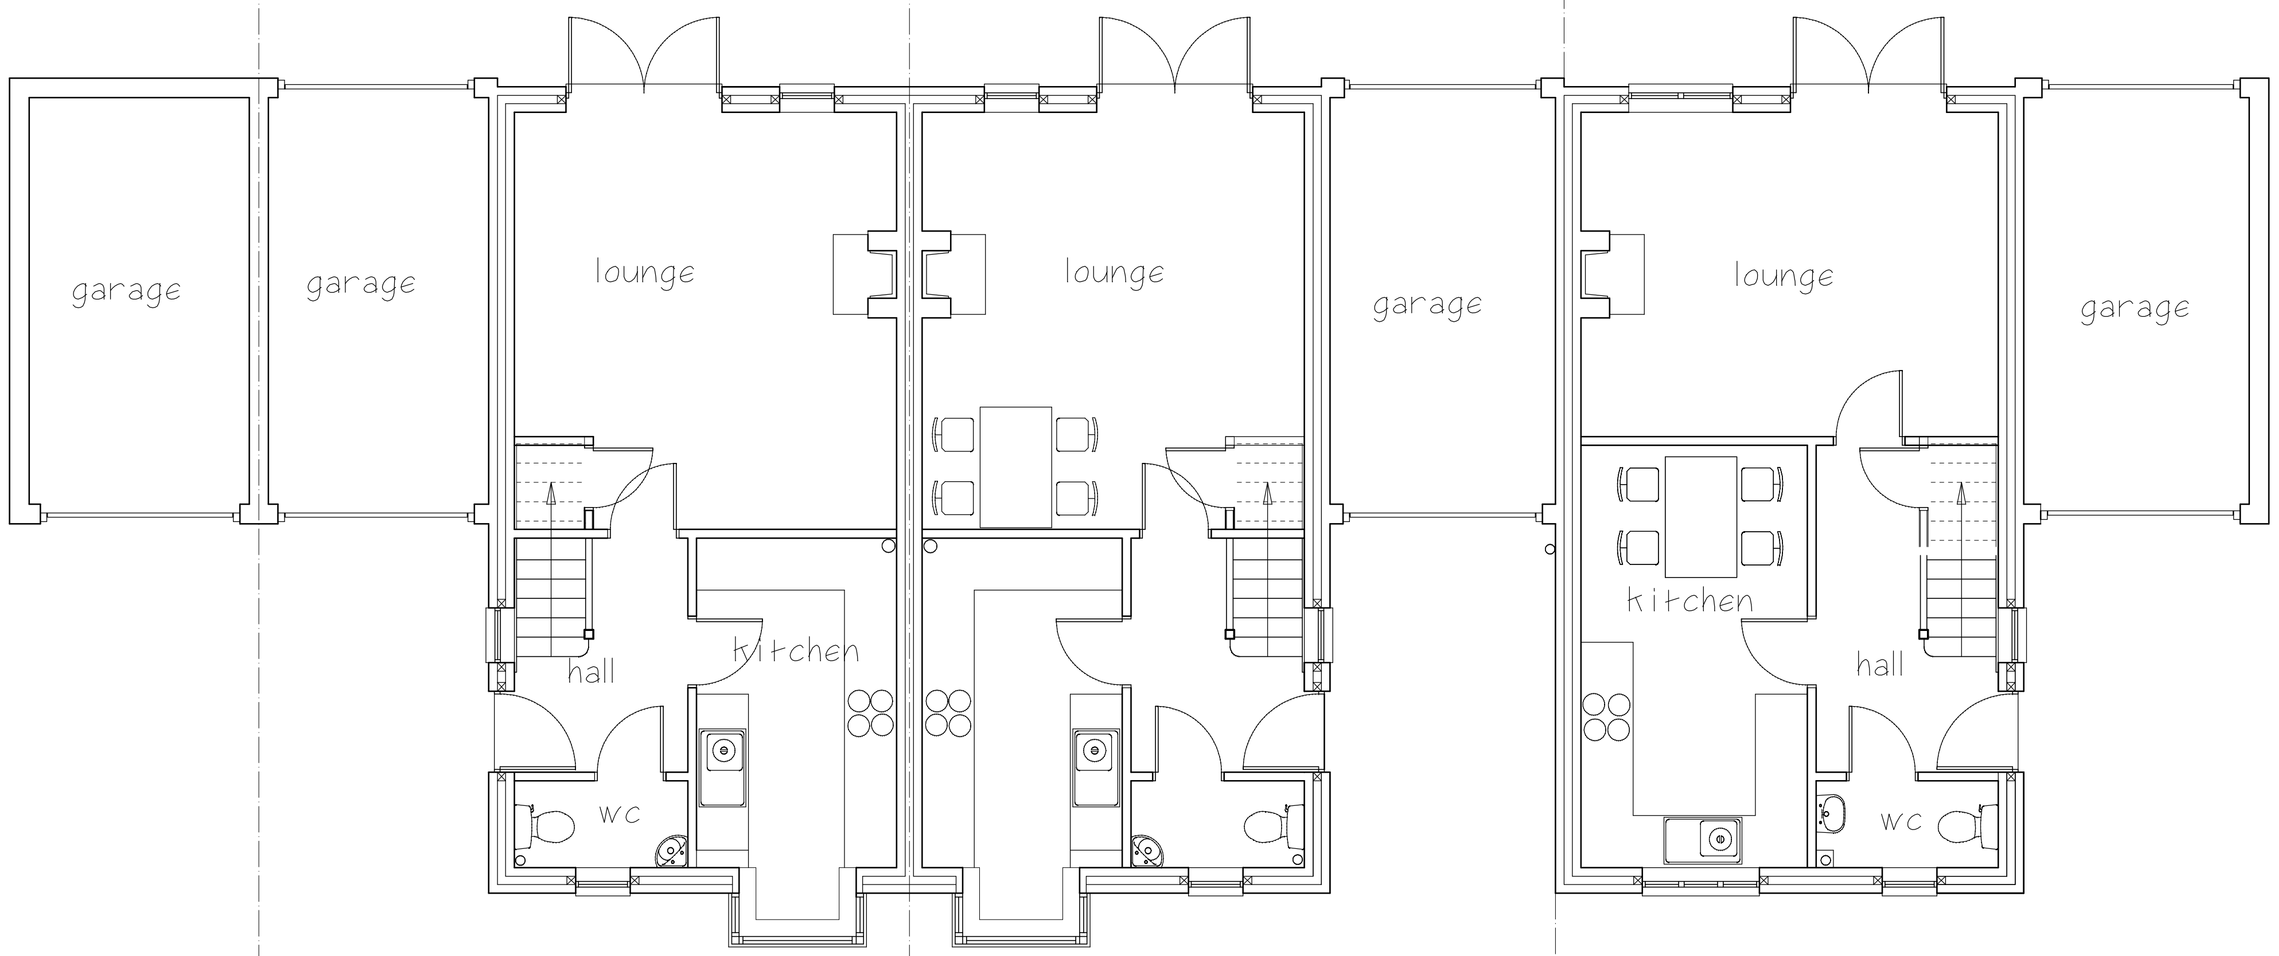

GROUND F LOOR PLAN

A MINOR REVISIONS TO LAYOUT 04:01:08

rev.

client
MR & MRS R. WILEMAN

project
LAND ADJ. TO 2 BYRON STREET BARWELL

title
3 NO. DWELLINGS - PLANS

drawn	page size	scale	ref.	rev.
ARE	A1	1:50	3831-2	A

THE BURTON EMERY PARTNERSHIP
83A Mount Road
Hinckley
Leicestershire
LE10 1AE
Tel: 01455 614556
Fax: 01455 250762
E-mail:burton.emery@btconnect.com
Chartered Institute of Architectural Technologists