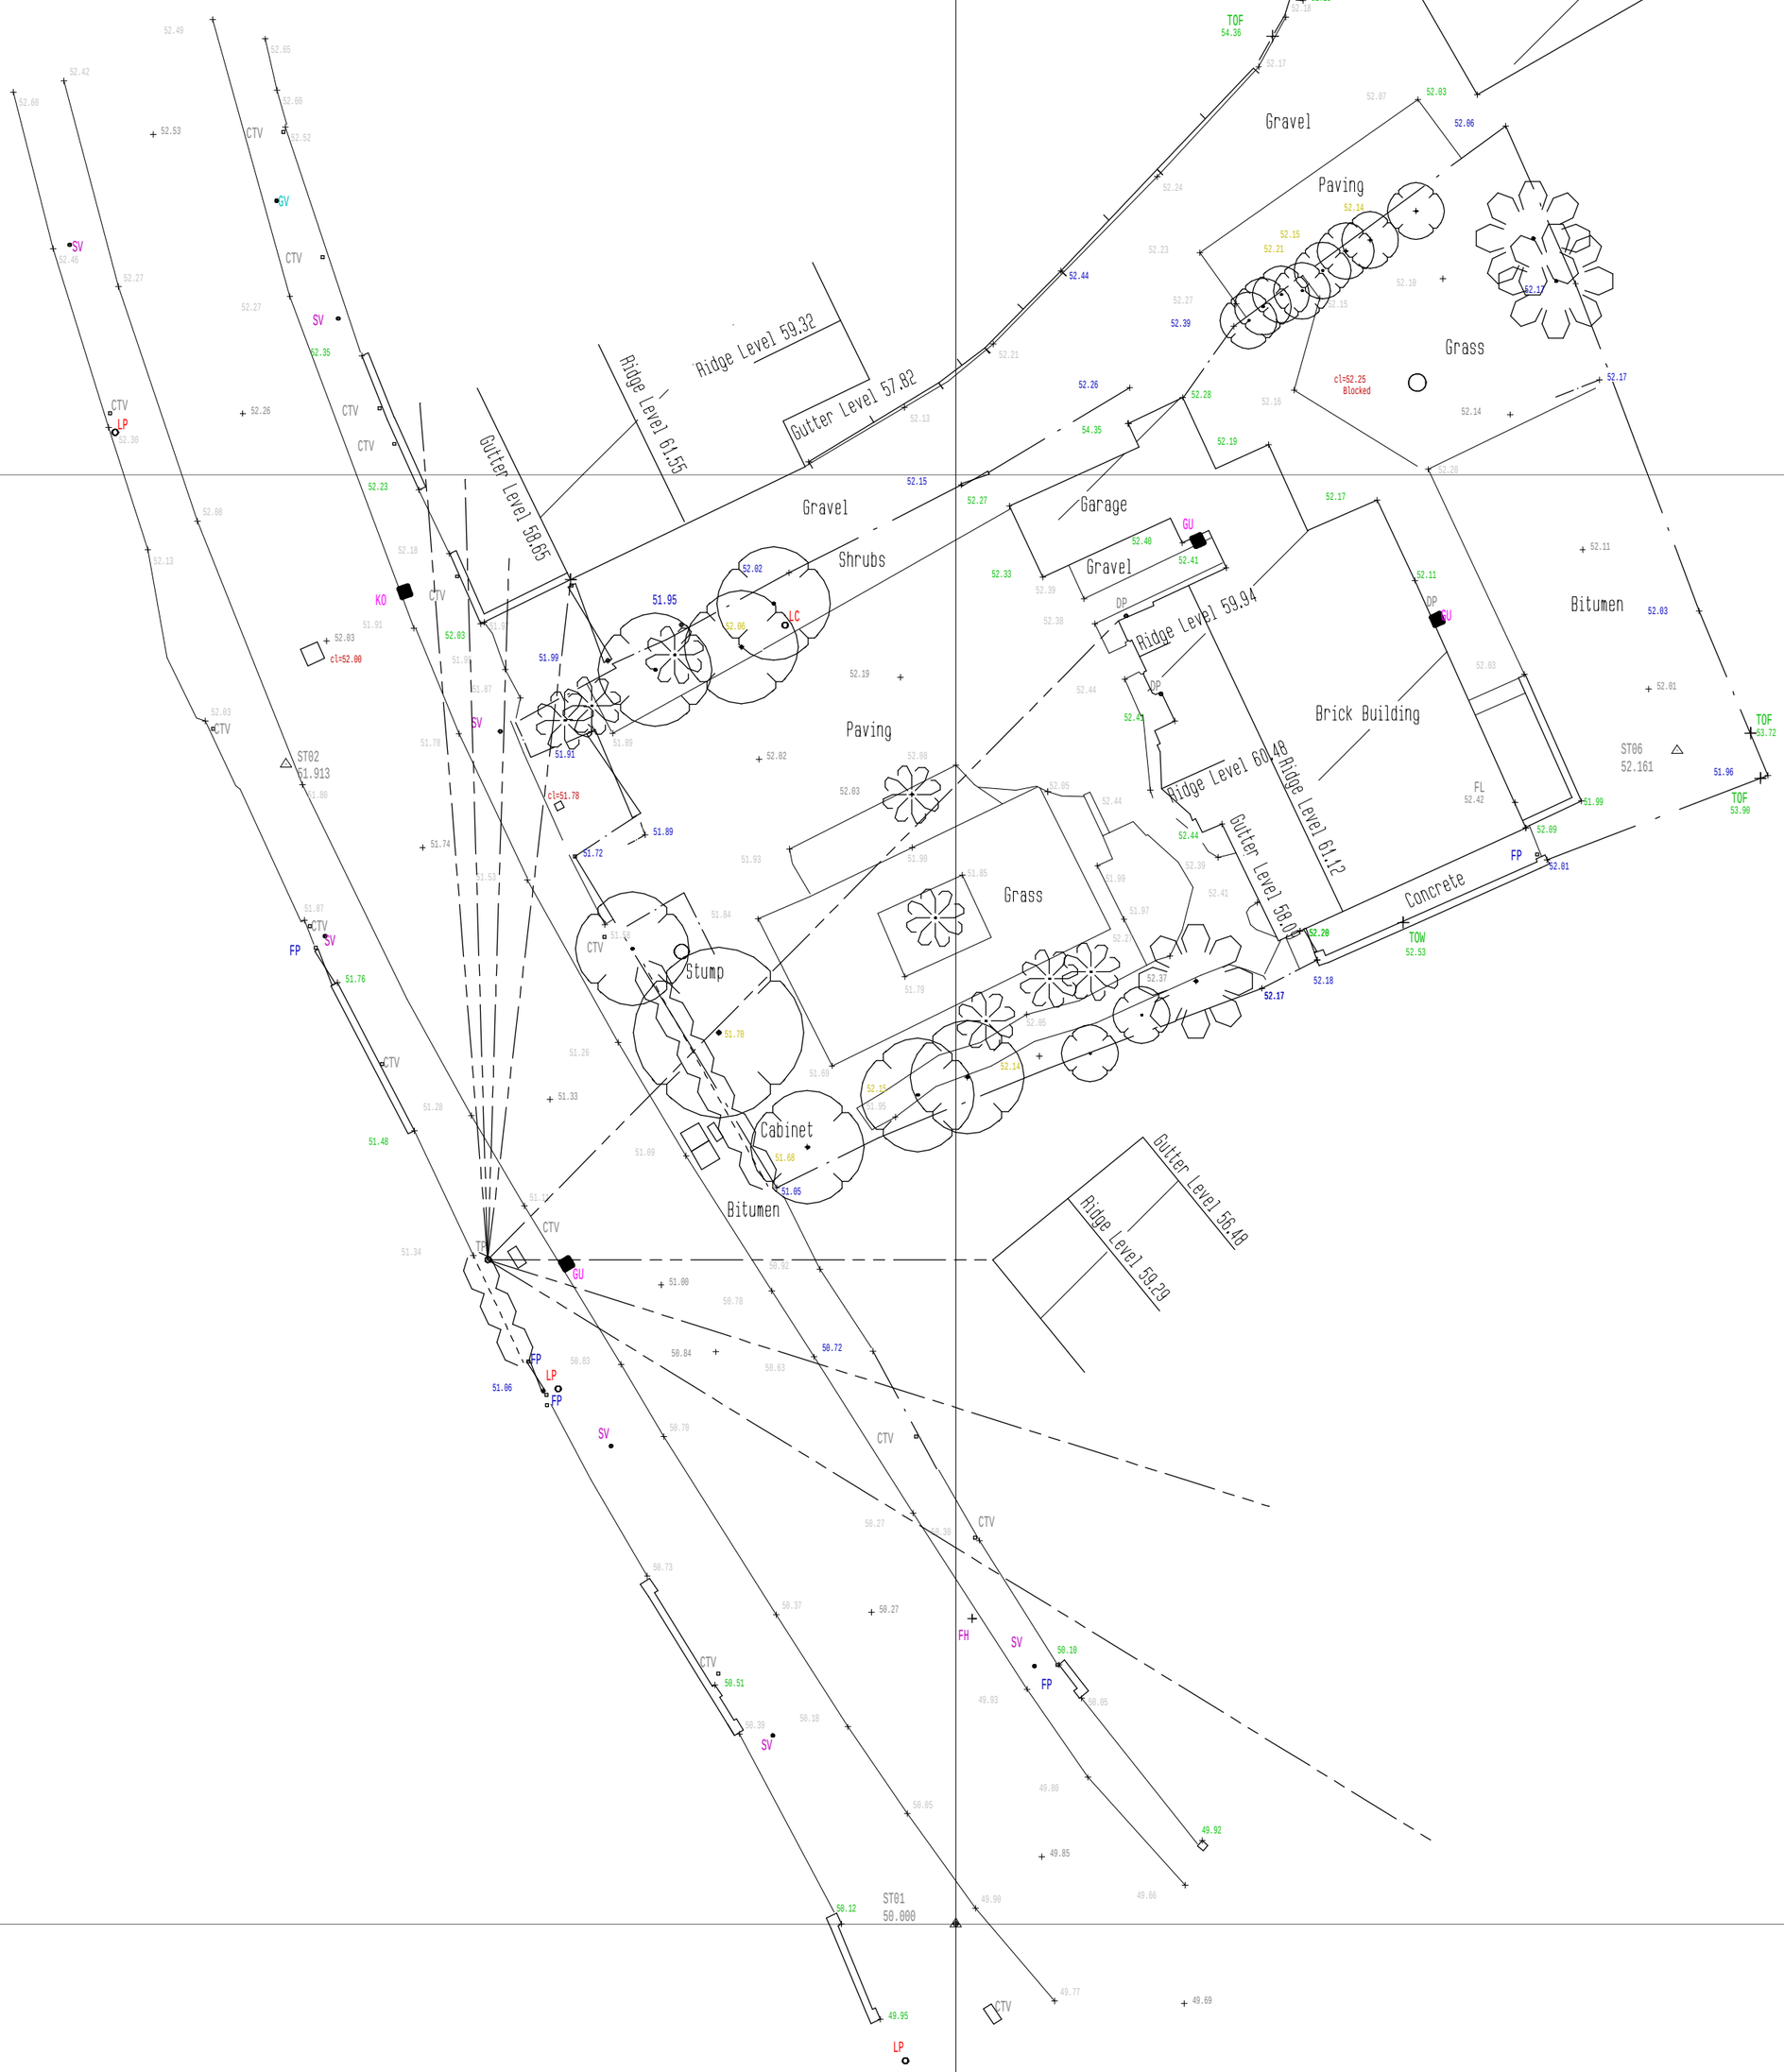

SAVAGE HAYWARD

ARCHITECTS

19 Station Rd Hinckley, Leicstershire, LE10 1AW, 01455 635665, FAX- 01455 618971

Client	Puffin Properties Ltd		
Project	proposed apartments 29 Britannia Road, Burbage		
Drawing	survey		Drawing No 05
Auth	Interlock Surveys Ltd	Date	Dec 2007
Scale	1:200	Job No	07 136

THIS DRAWING IS THE COPYRIGHT OF SAVAGE HAYWARD REPRODUCTION IN ANY FORM OF WHOLE OR PART IS FORBIDDEN WITHOUT PRIOR WRITTEN PERMISSION OF THE COPYRIGHT HOLDER
DO NOT SCALE FROM DRAWING AND ONLY FIGURE DIMENSIONS ARE TO BE USED