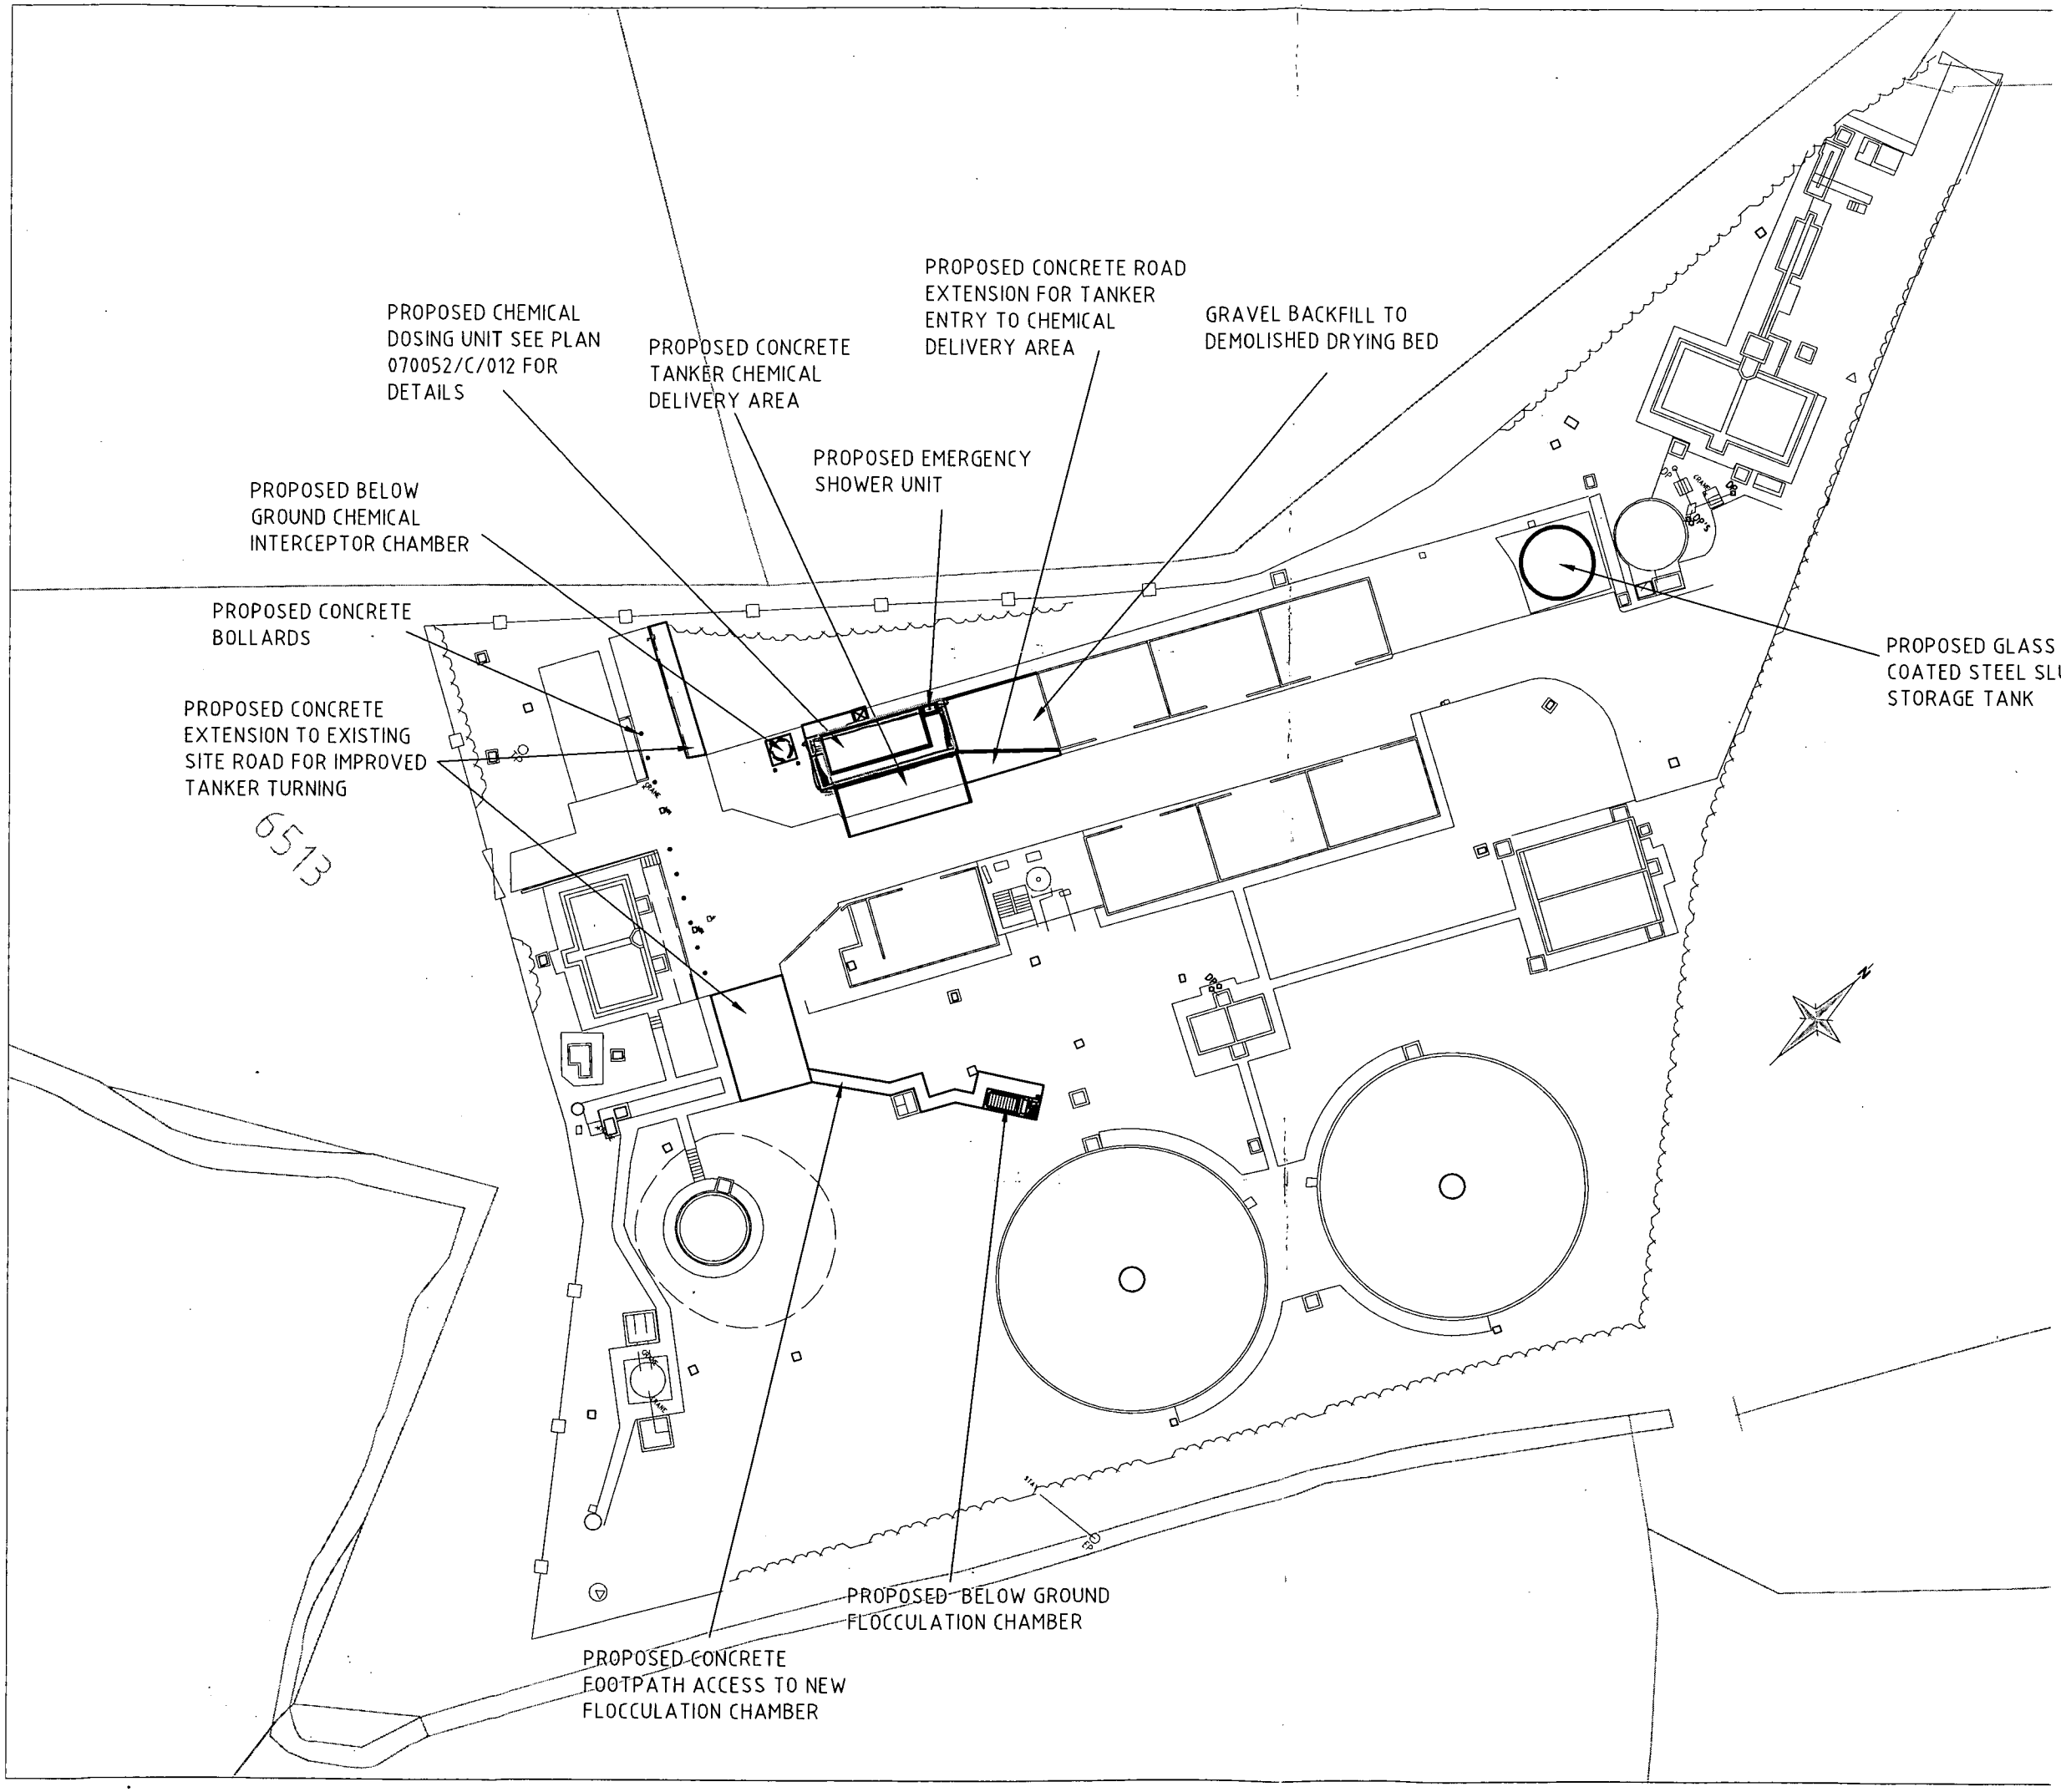

NO DIMENSIONS TO BE SCALED FROM THIS DRAWING

This drawing is issued for the sole and exclusive use of the named recipient. Distribution to any third party is on the strict understanding that no liability is accepted by Pick Everard for any discrepancies, errors or omissions that may be present, and no guarantee is offered as to the accuracy of information shown

B	Propopsed emergency shower table added Proposed area of development delineation line added	9/05/08	SCG	
A	First Issue	6/05/08	SCG	

Revisions — Date — Drawn — Chk'd

Severn Trent Water
ENGINEERING AND PURCHASING SERVICES

S.T.W Drawing Number
T369701 - CL011

Client
Severn Trent Water Ltd

Architects
Consulting Engineers
Project Managers
Surveyors
PICK EVERARD
Halford House
Charles Street
Leicester
LE1 1HA
Phone 0116 223 4400
Fax 0116 223 4411/22/33
consultants@pickeverard.co.uk
www.pickeverard.co.uk

Project
Barlestone STW CROW

Drawing Title
Proposed Site Layout

Status
PLANNING

Scale - unless otherwise stated
1/500 at A3

Drawing Number
070052/C/011

Rev
B