




**FLORIAN WAY**

**FLORIAN WAY**

**KINROSS WAY**

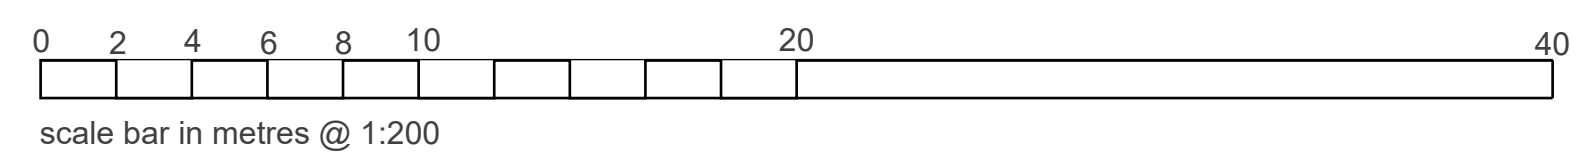

**1:1250**

UK Planning Maps  
Map centred on 294171.0, 441009.0  
Produced on 9 October 2023 from Ordnance Survey National Geographic Database  
and incorporating surveyed revision available to this date  
Crown Copyright 2023

## NOTES

## REVISIONS

EXTENSION TO 19 FLORIAN WAY  
HINCKLEY

## SITE PLAN

1:200 @ A1

0 10 23

b

David F Barnes Dip Arch RIBA  
14 Pyeharps Road Burbage LE10 2JE  
Telephone 01455 633410

B23/19/S01