




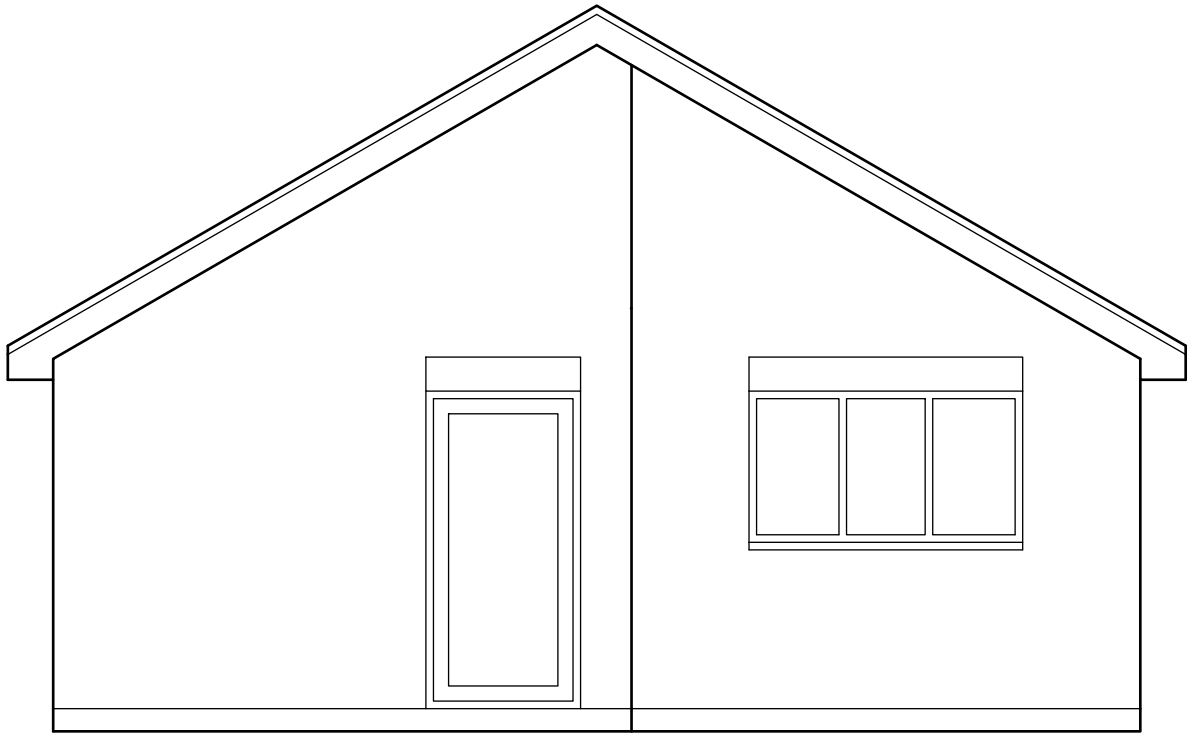


SOUTH ELEVATION

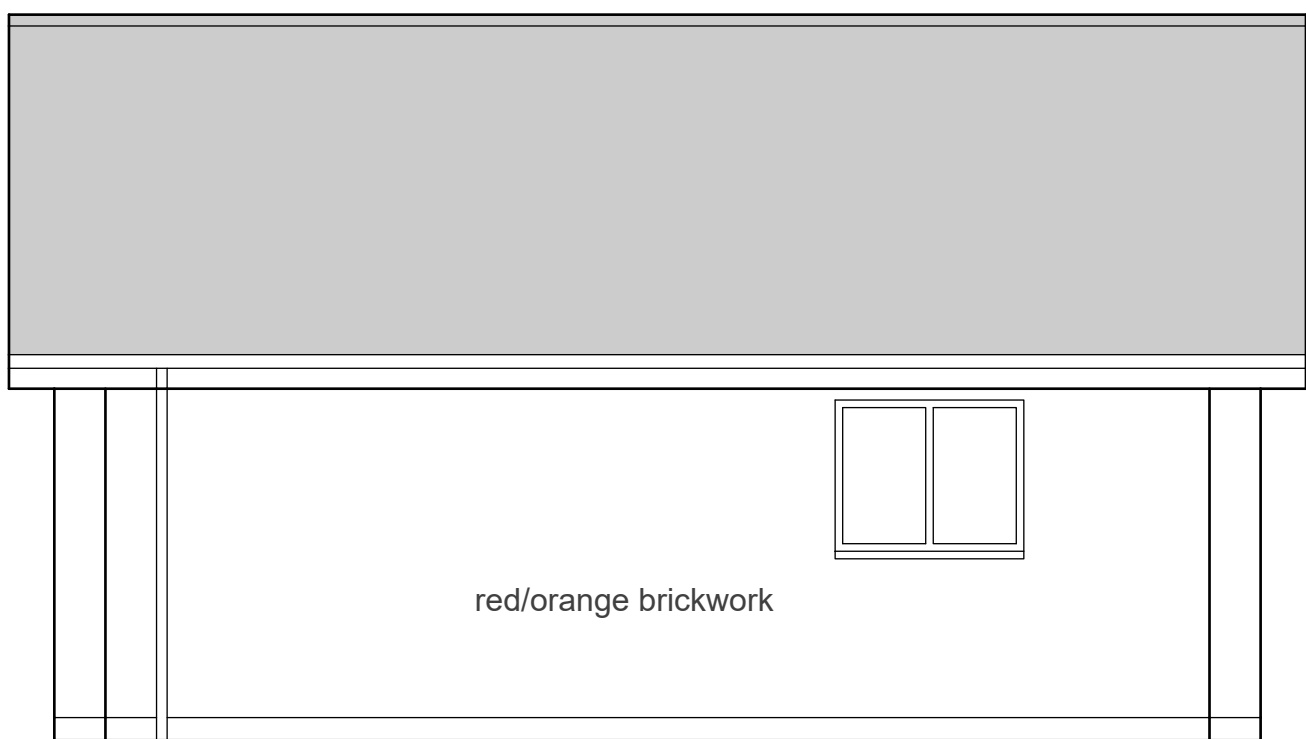


WEST ELEVATION

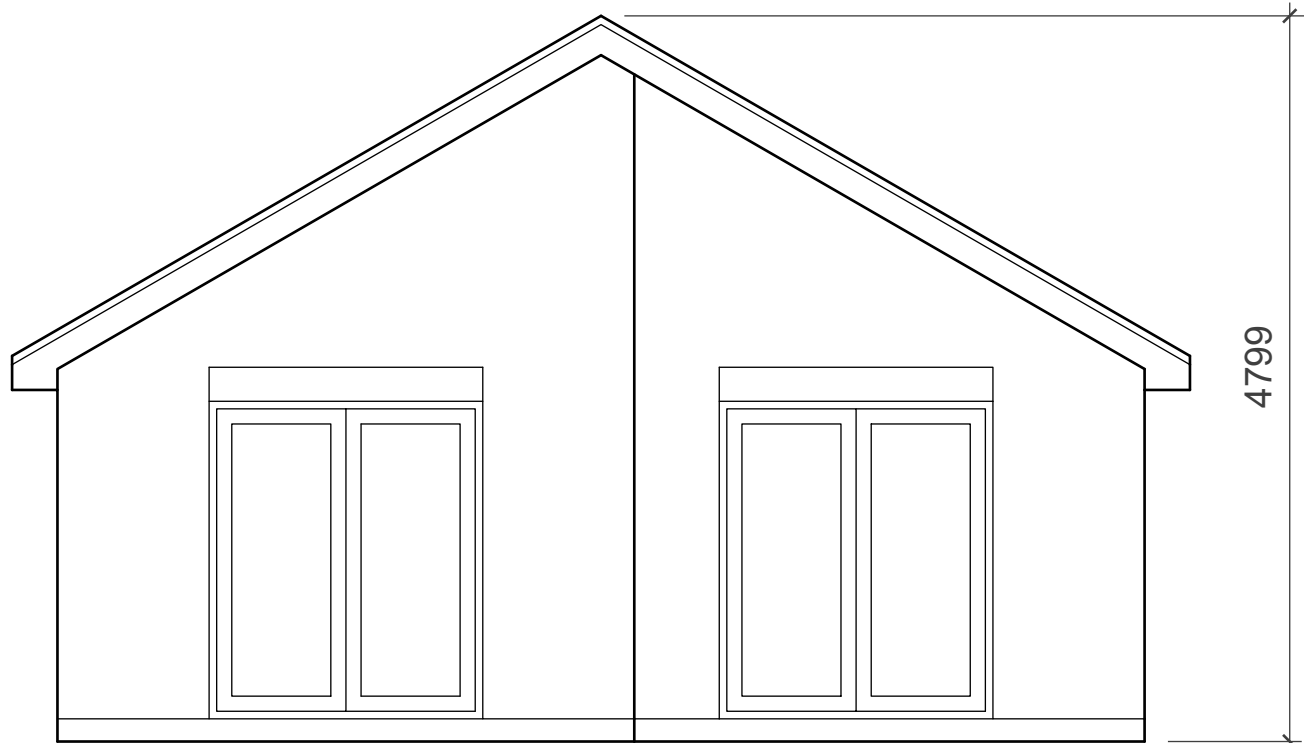

NORTH ELEVATION

 

EAST ELEVATION

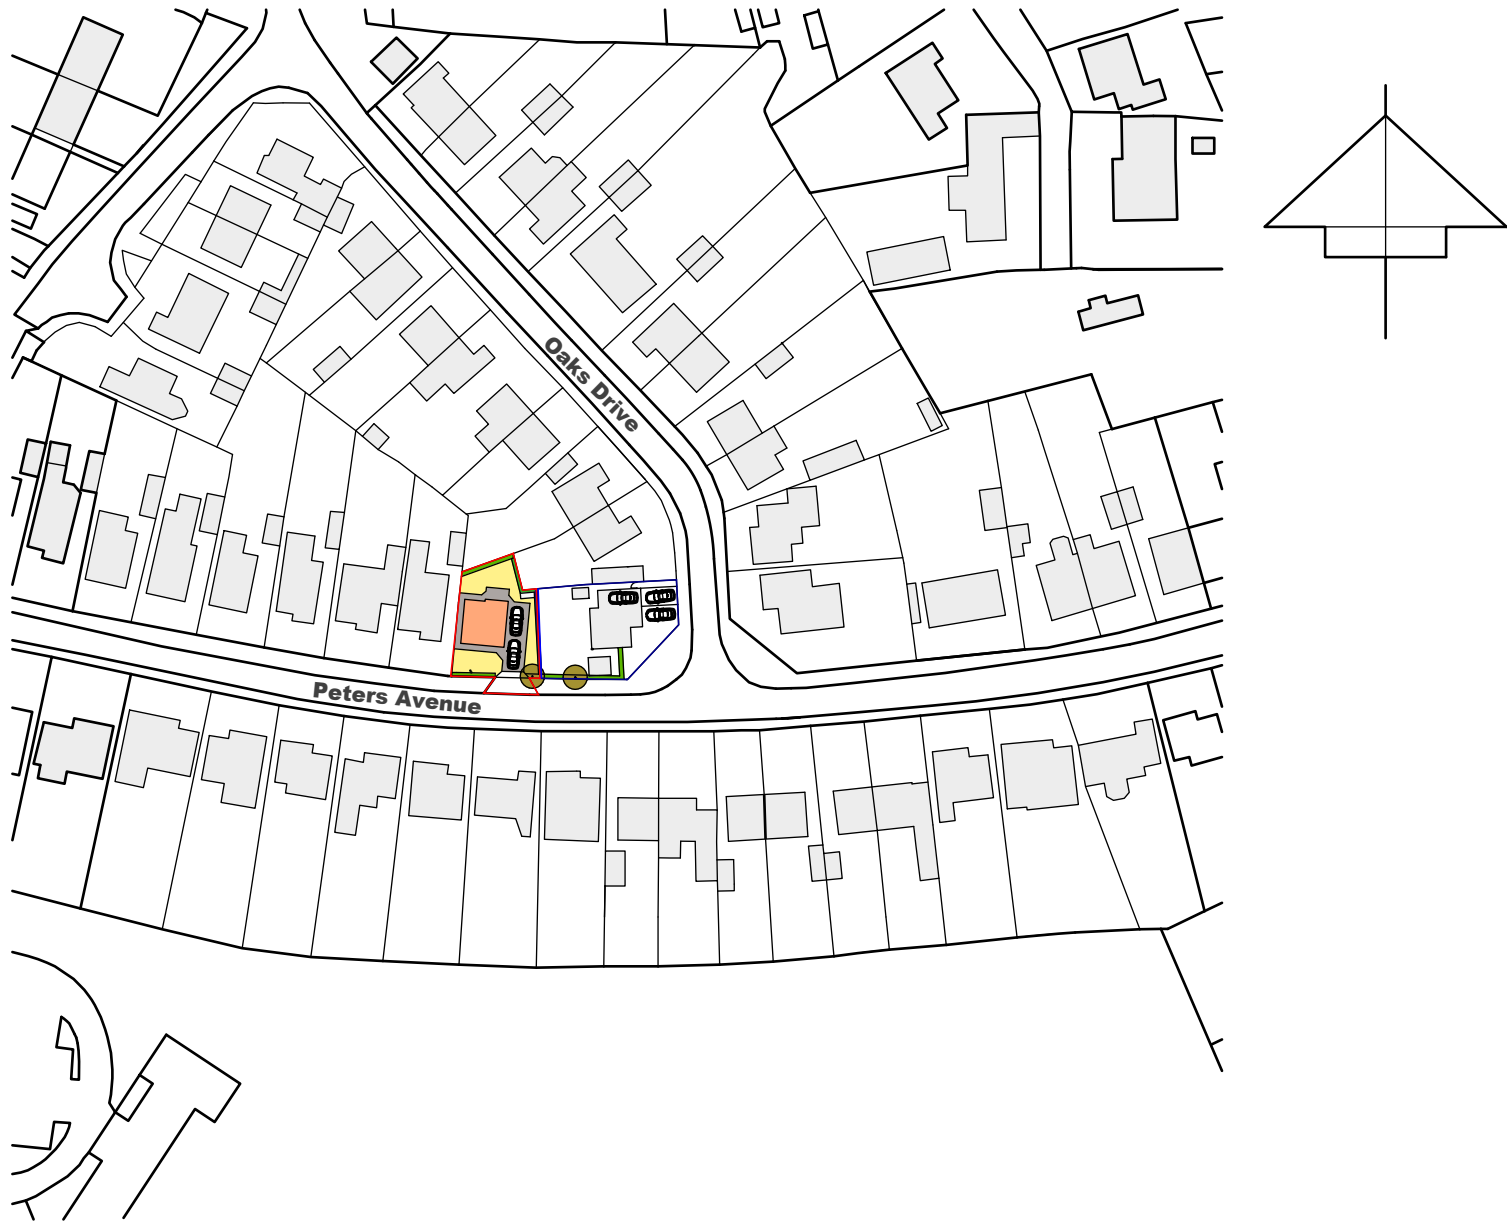


LOCATION PLAN
1:1250

UK Planning Maps
Map centred on 289400.4, 443288.6
Produced on 17 March 2022 from Ordnance Survey National Geographic Database
and incorporating surveyed revision available to this date
Crown Copyright 2022



GROUND FLOOR PLAN

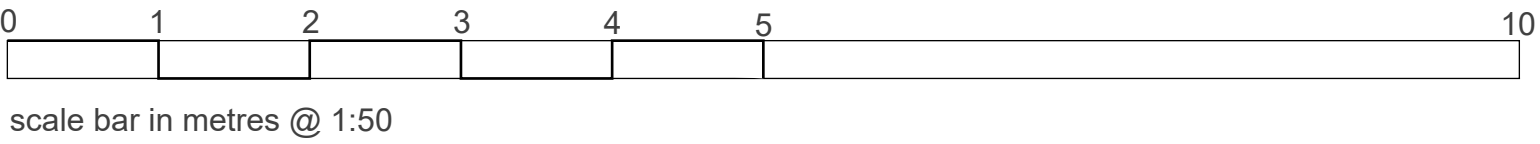

NOTES

REVISIONS

NEW DWELLING AT
22 OAKS DRIVE NEWBOLD VERDON

REVISED SCHEME

PLAN & ELEVATIONS AS PROPOSED

1:50 @ A1 25 4 23

db
David F Barnes Dip Arch RIBA
14 Pyeharps Road Burbage LE10 2JE
Telephone 01455 633410

B23/12/PRS01