





Block Plan – Scale 1:500

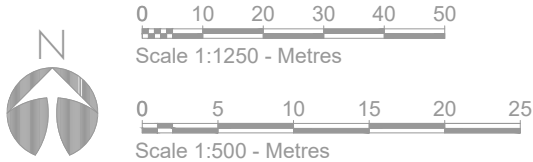


 **RM James**
Architectural Design and Technology

0116 286 6370
enquiries@rmjames.co.uk
www.rmjames.co.uk

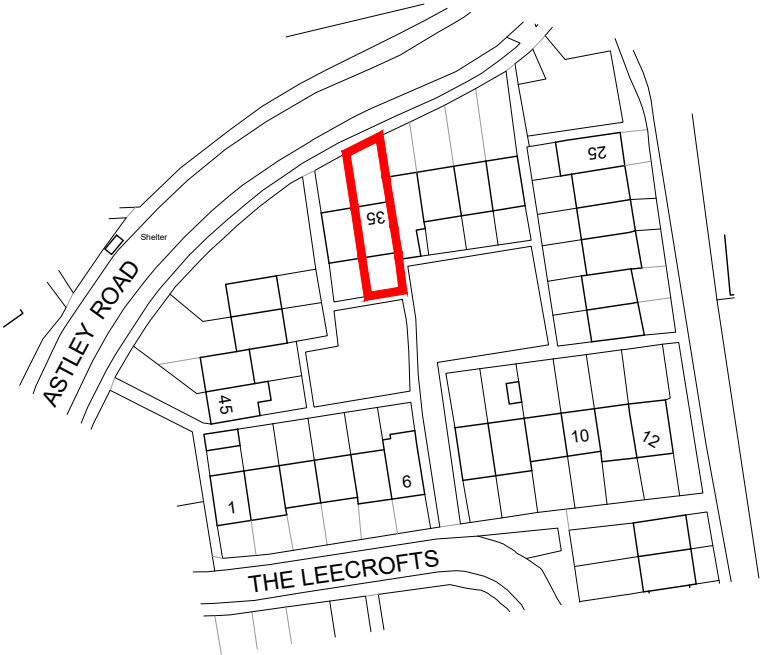

Ordnance Survey, (c) Crown Copyright 2023. All rights reserved. Licence number 100022432

Site Location Plan – Scale 1:1250

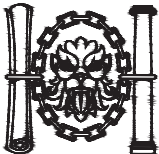CLIENT Lightbulb Hinckley		 Chartered Institute of Architectural Technologists Registered Practice
PROJECT 35 Astley Road, Earl Shilton Single Storey Extension		
DRAWING Site Location Plan Block Plan		
SCALE as noted @ A4	DATE May 2023	
STATUS PLANNING		
PROJECT No 19/313	DRAWING No 19/313 ARO3	REVISION /