


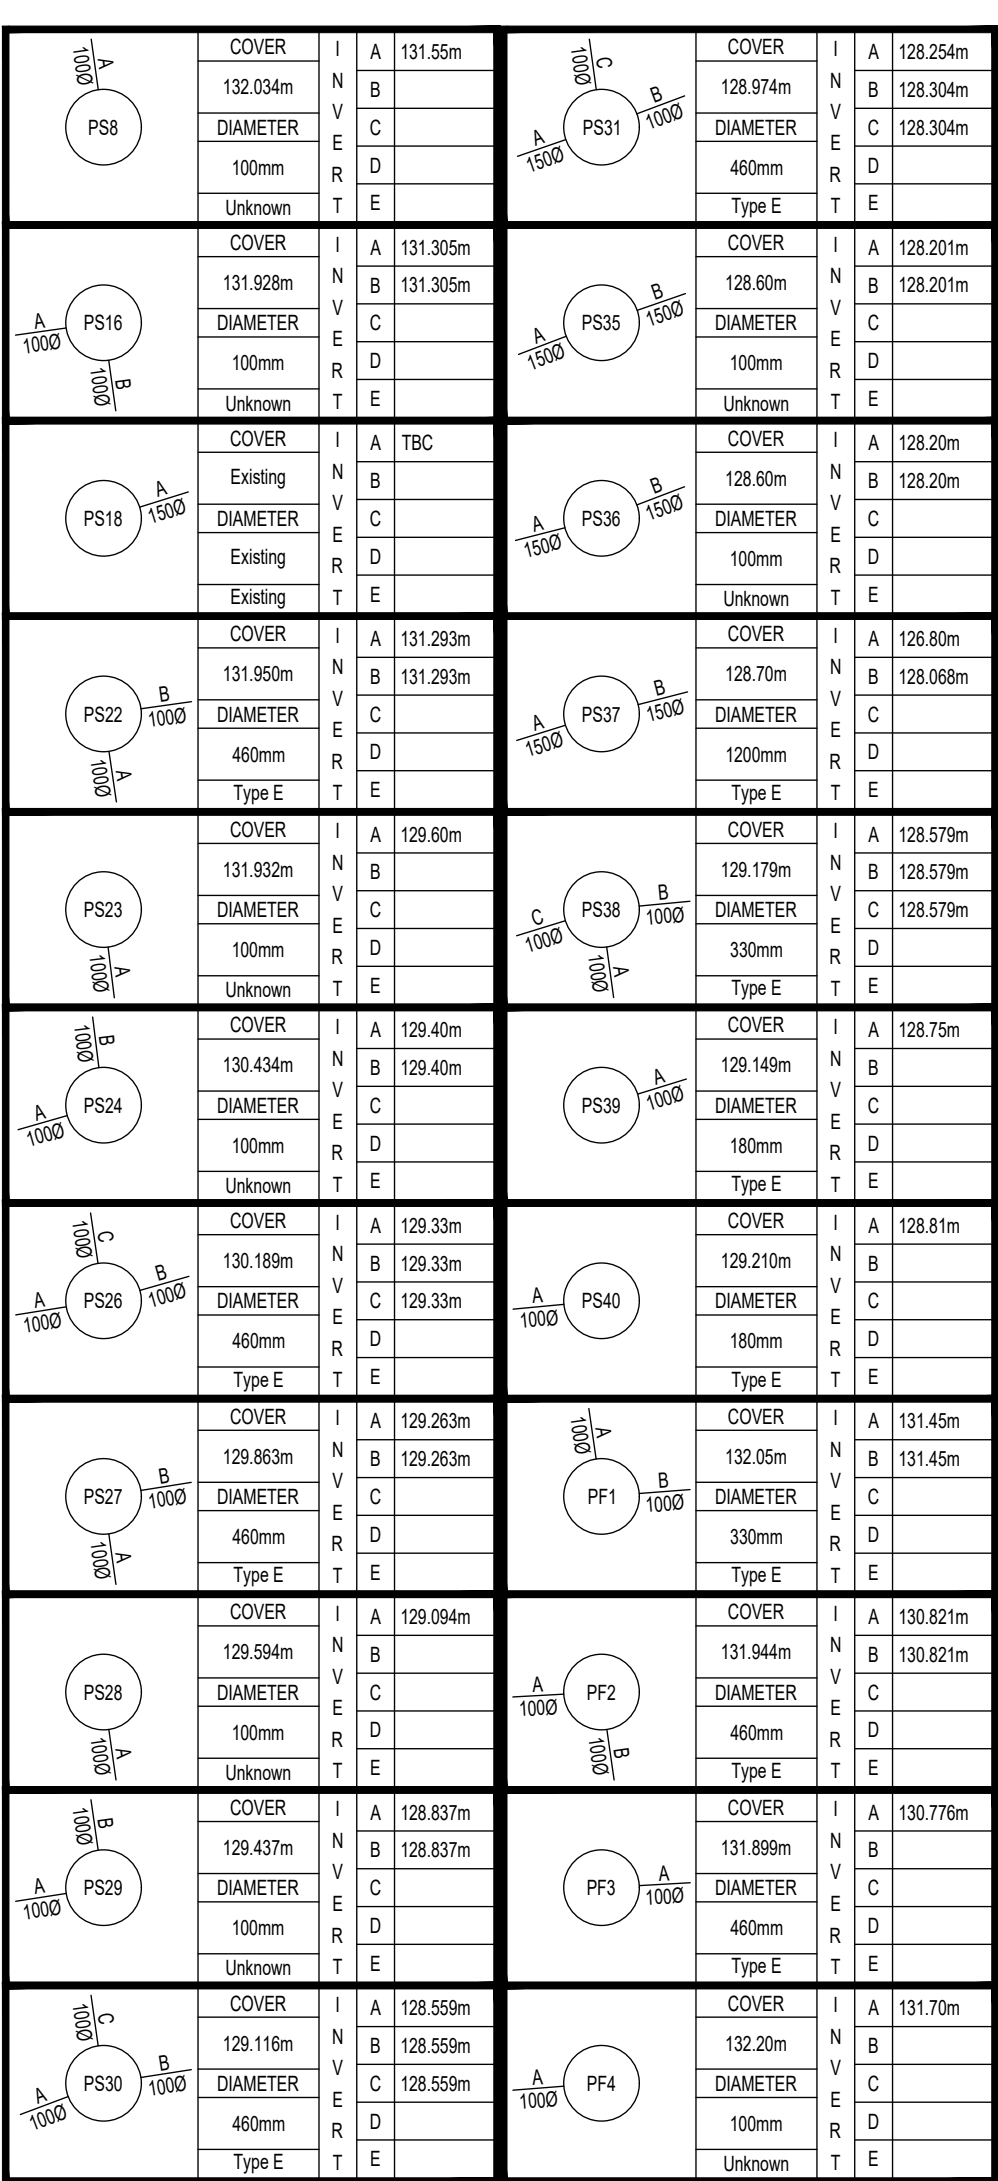

A1

1. Before construction commences, the setting out Engineer shall ensure that all setting out information is mutually compatible with all the drawings and documents provided by the designers. Where there is any apparent ambiguity or contradiction, the ambiguity shall be referred to the Engineer and/or the Architect to be informed immediately. Thomas Consulting will accept no liability for setting out errors where work is constructed to incorrect information.
2. All drawings and documents are to be read in conjunction with one another, are mutually compatible and shall be read as such. All drawings and documents shall be read in conjunction with the contract and the contract before construction commences. In the event of apparent ambiguity or contradiction the engineer and/or architect shall be notified immediately. Thomas Consulting will accept no liability in the event of not being so notified and where construction work has commenced.
3. In accordance with CDM regulations 2015 this drawing has been prepared with due attention to identifying any unusual design hazards that may exist. Unusual design hazards are hazards that a reasonably competent contractor, experienced in this type of work, would not be expected to identify. Such hazards are not redesign (R) or eliminate (E) hazards as the hazard adopted the "ERICE" principle and where possible eliminated (E) the hazard at the design stage, if it has not been possible to eliminate the hazard, the hazard is reduced (R) or controlled (C). Where it has not been possible to eliminate these hazards, the hazard is noted on the drawing with appropriate information (I) in order that the hazard can be controlled (C) during construction. It is the contractor's responsibility to ensure that the hazard is controlled during construction drawings before commencing construction. If it is in doubt about any matter to ask for clarification from the designer.
4. All drawings issued electronically for this scheme are provided for the sole purpose of assisting the design, procurement or construction of the structures for which Thomas Consulting have been appointed. Thomas Consulting will not be responsible for any use of the drawings for any other purpose nor may they be amended, copied, redistributed or issued to third parties without the written agreement of Thomas Consulting. All drawings remain under copyright to, and the copyright shall remain the property of, Thomas Consulting for the project. All drawings are to be deleted from your computer systems and all other electronic copies destroyed. Where electronic copies of final drawings are to be issued, these will be provided in a digital only format. Where drawings are issued in hard copy format, by opening and using this drawing, it is assumed that you agree to abide by these Terms and Conditions.
5. Unless expressly agreed with a director of Thomas Consulting Ltd, for the purposes of the CDM regulations 2015 Thomas Consulting are not the Principal Designer. The client has been advised that they should appoint a Principal Designer. For further information please see <http://www.hse.gov.uk/>.

IN ADDITION TO THE HAZARDS/RISKS ASSOCIATED WITH THE TYPES OF WORK DETAILED ON THIS DRAWING, PLEASE NOTE THE FOLLOWING SIGNIFICANT RESIDUAL RISKS:

REVISIONS[illegible]

CONSTRUCTION ISSUE



WITHERSLACK GROUP

THE OLD RECTORY
MARKET BOSWORTH

DRAINAGE PROPOSALS

DATE CREATED: 20/09/2023	DRAWING SCALE: 1:200 @ A1	DRAWN BY: MWJ	CHECKED BY: JP	QA CATEGORY: 1
DRAWING REF:				REV:

TC / T21130/ 23 / 110	B
-----------------------	---

© Copyright 2023 Thomas Consulting Ltd. This drawing may not be reproduced without the written consent of Thomas Consulting. Thomas Consulting Ltd. is registered in England. Company No. 207

© Copyright 2023 Thomas Consulting Ltd This drawing may not be reproduced without the written consent of Thomas Consulting Ltd.
Thomas Consulting Ltd, 2011, 2012, 2013,