



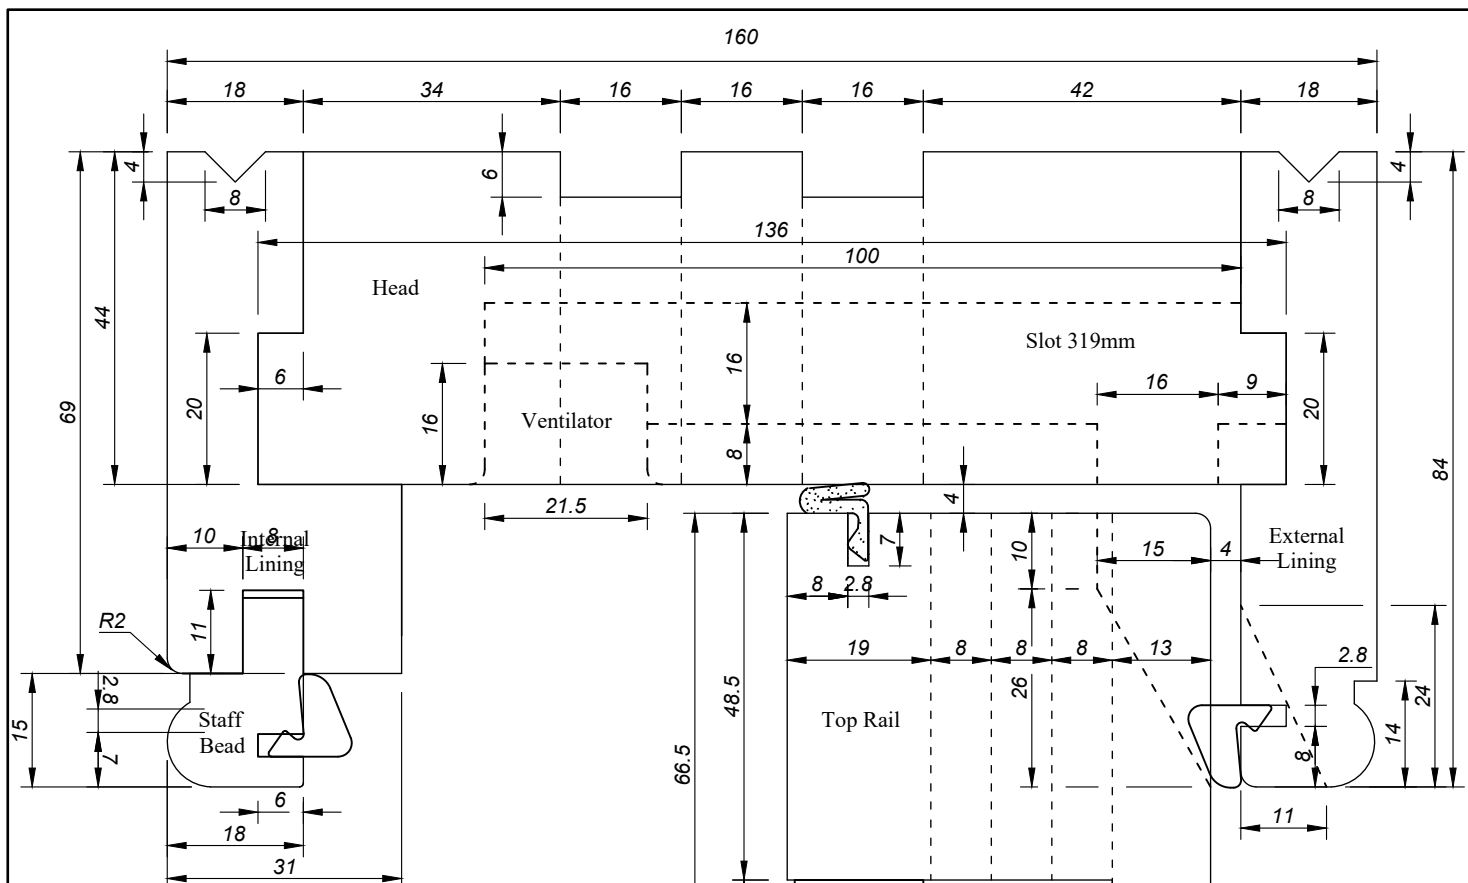

Modifications			
Issue No.	Description	By	Date
a	Timber Size Chart Added.	RGT	21/03/11
b	Drain / Vent Groove Moved.	RGT	30/06/11
c	Weatherseal Changed and added to Linings and Meeting Rails.	DAM	24/11/2011
d	Weatherseal removed from top sash meeting rail.	RGT	21/03/2014
e	Changed Meeting rail W/seal to Aquamac 21	DAM	21/10/2016
f	Removed Drainage groove	DAM	04/04/2019
G	Changed Rebate upstand to 18mm inline with machine	DAM	23/11/20
H	Changed depth of Vent on sash	DAM	12/08/21
I	Added New Staff Bead	DAM	16/02/23
J	Added water relief groove & Groove on bottom rail of top sash	DAM	20/11/23

Timber Size Used	Finished Size	
50 x 150	44 x 136	Head
38 x 150	31 x 69	Inner Liner
25 x 100 (Knot Free S/W)	18 x 84	Outer Liner
63 x 75	56 x 66.5	Sash Top Rail
63 x 75	56 x 43.5	Meeting Rails

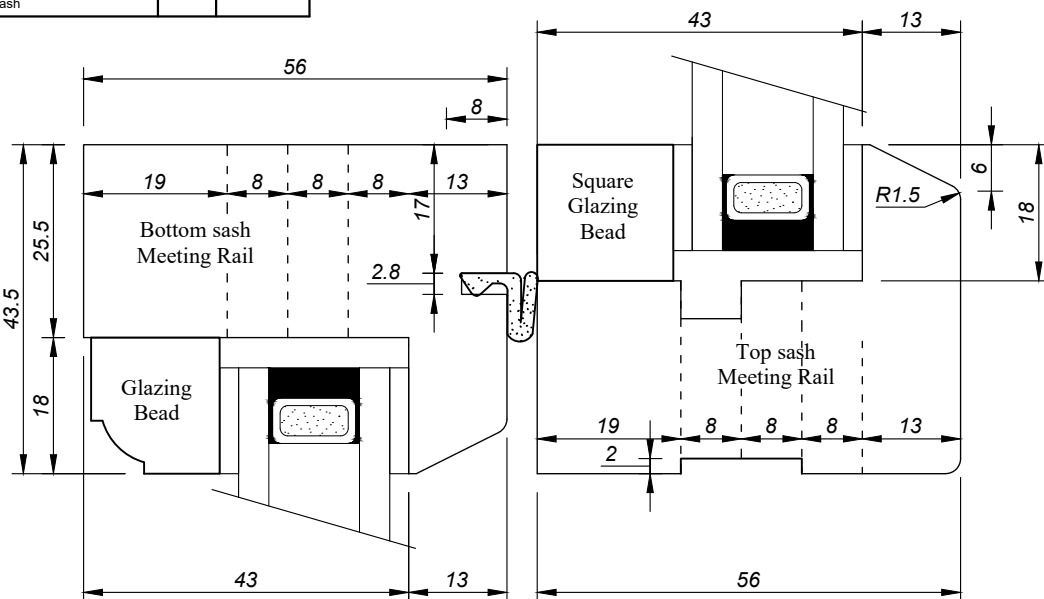

Dimensions denote sizes after sanding

	Park Road, Ratby, Leicestershire, LE6 0JL Tel: 0116 239 5353 www.benlowe.co.uk	Title "Chatsworth II" Head Section	Drawing No: C2-1	Revision: J
			Scale: 1:1	Date: 22:02:11
			Drawn By: RGT	Checked: