

REAR ELEVATION

MATERIALS:

Small plain tiled roof - colour to be agreed
Red brick walls to be agreed
Upvc window frames.



FRONT ELEVATION



A



B

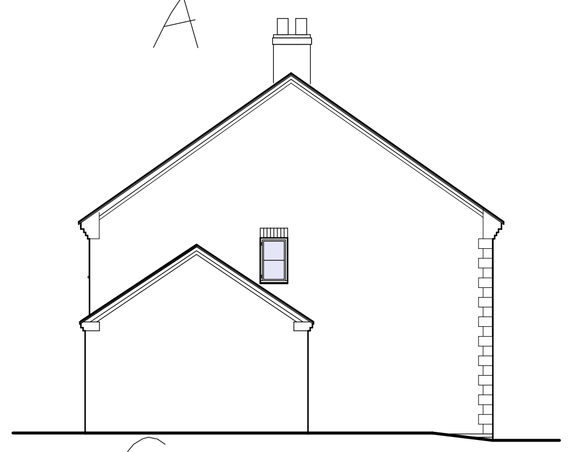

C



D

SIDE ELEVATIONS

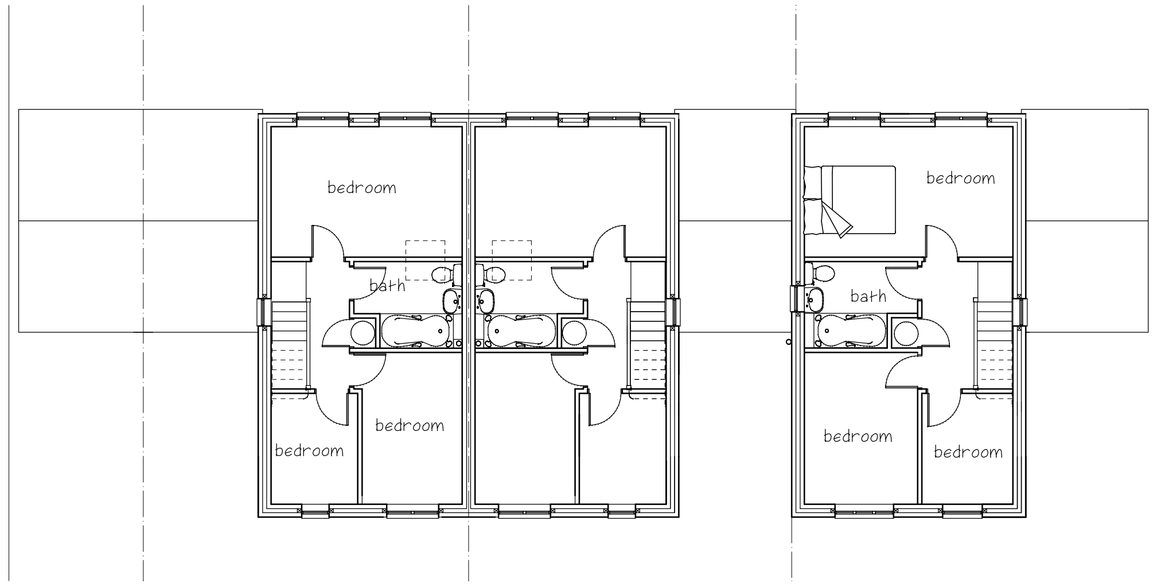

FIRST FLOOR PLAN

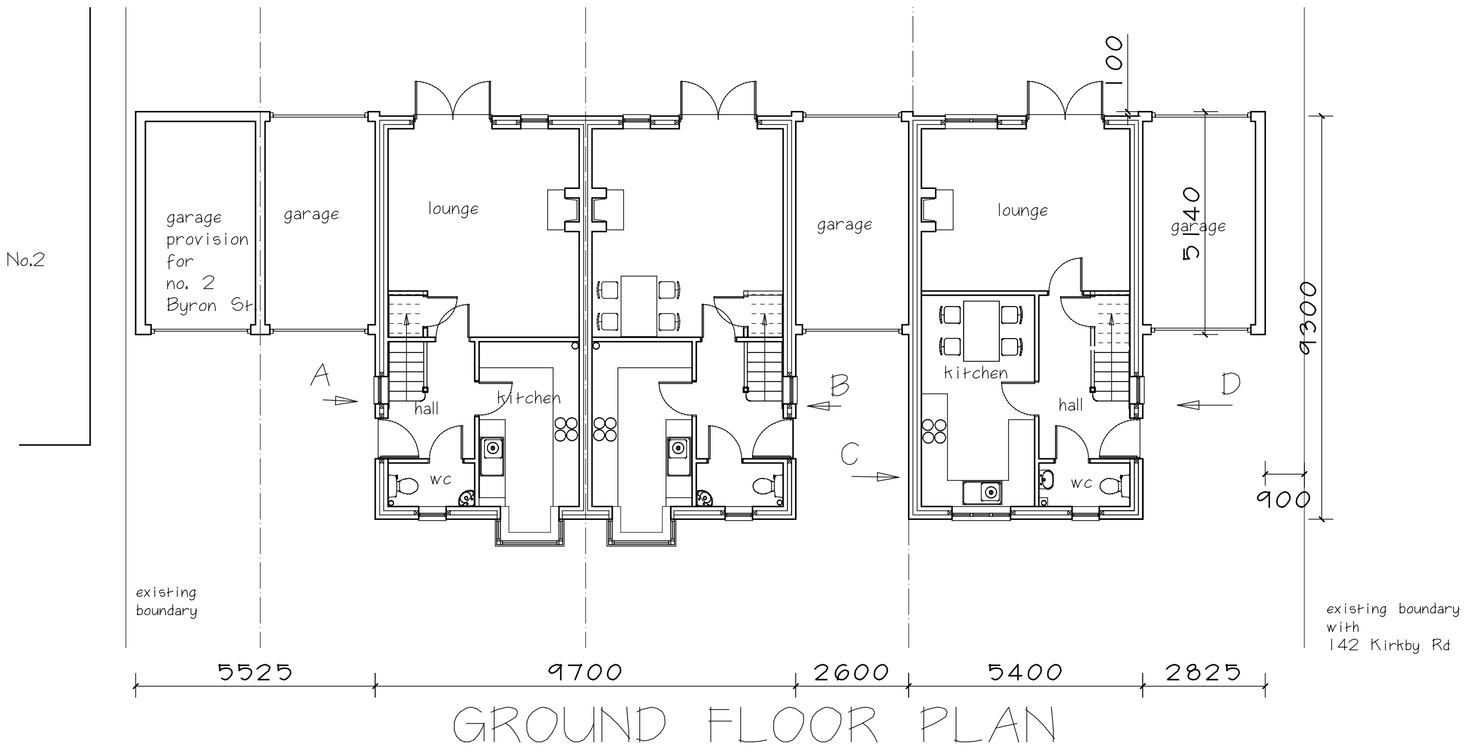

GROUND FLOOR PLAN

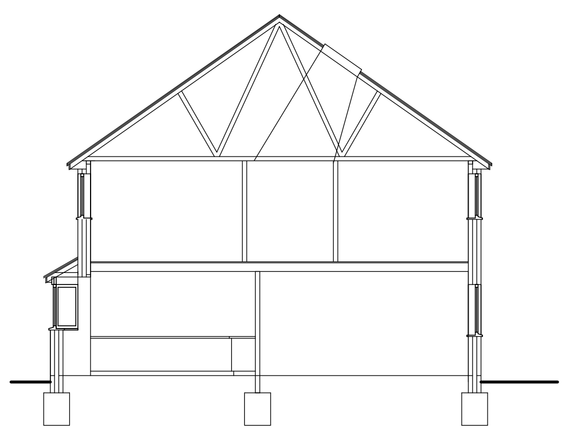

SECTION

B ADD EXTRA SIDE ELEVATIONS 22:01:08
A MINOR AMENDMENTS 04:01:08

rev.

client
MR & MRS R. WILEMAN

project
LAND ADJ. TO 2 BYRON STREET BARWELL LE9 8FD

title
3 NO. DWELLINGS - PLANS AND ELEVATIONS

drawn	page size	scale	ref.	rev.
ARE	A1	1:100	3831-1	B

THE BURTON EMERY PARTNERSHIP
83A Mount Road
Hinckley
Leicestershire
LE10 1AE
Tel: 01455 614556
Fax: 01455 250762
E-mail:burton.emery@btconnect.com
Chartered Institute of Architectural Technologists