

Existing Front Elevation



Existing Side Elevation

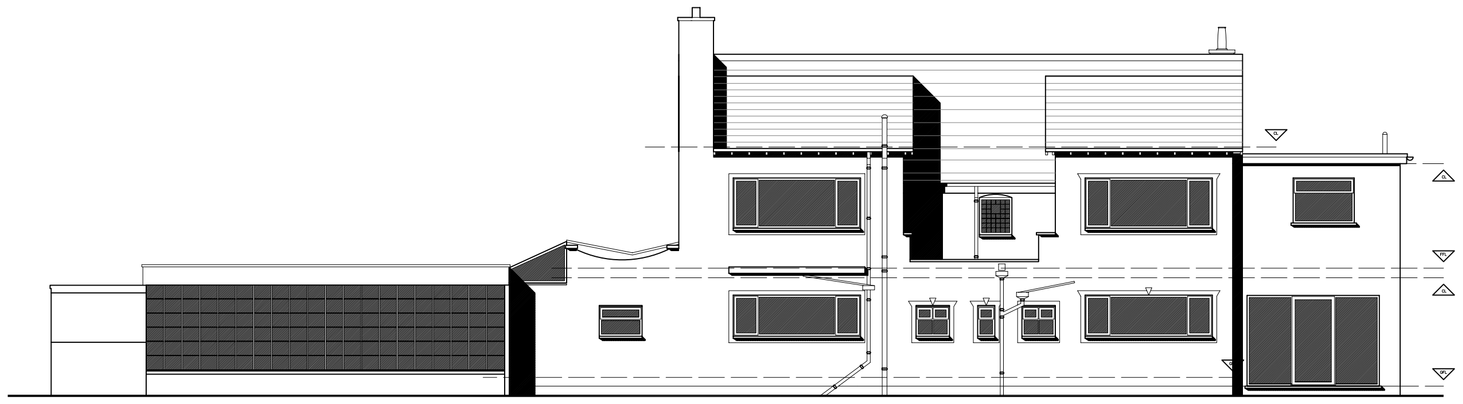

Existing Rear Elevation



Existing Side Elevation



Proposed Front Elevation

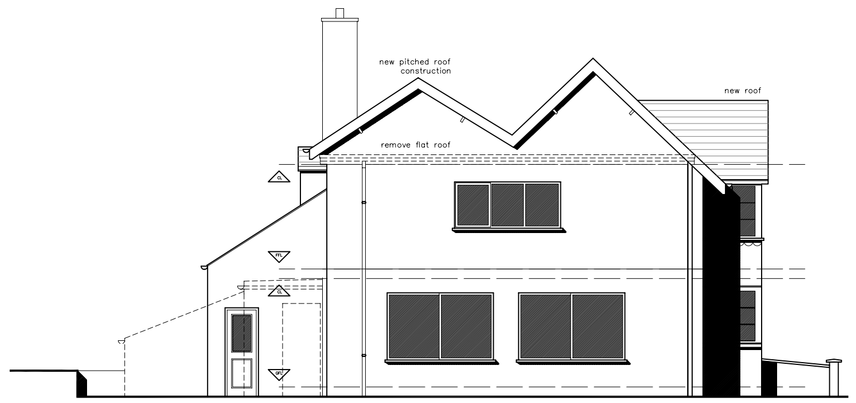

Proposed Side Elevation

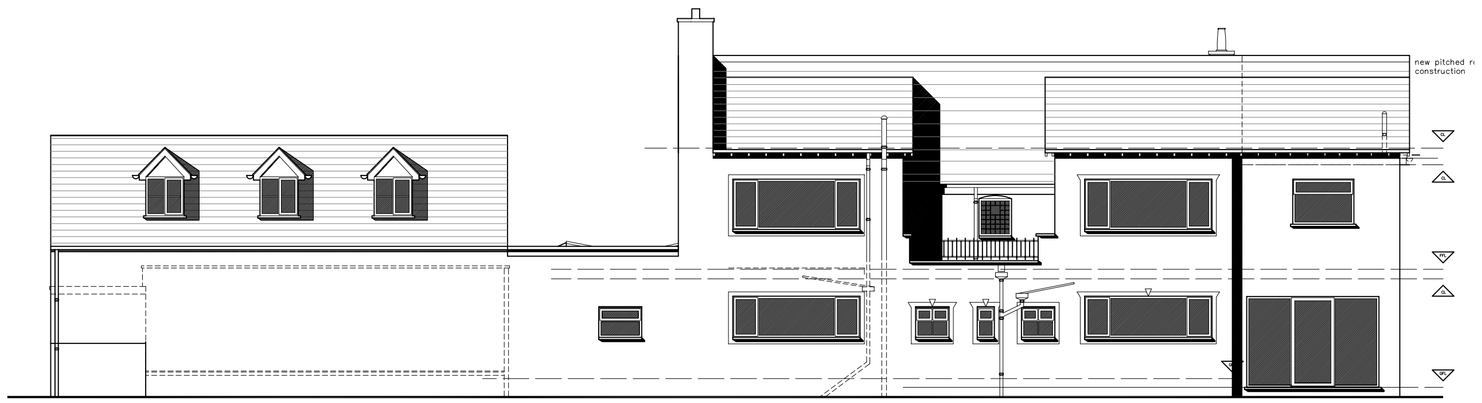

Proposed Rear Elevation



Proposed Side Elevation

AMENDMENTS
A - 10.12.07 amended elevations
B - 09.01.08 removed kitchen extension
C - 23.01.08 incorporated comments for south west elevation

DRAWING TITLE	Existing & Proposed Elevations		
JOB TITLE	Lindridge Wood		
DRAWING NUMBER	035.05C		
SCALE	1:50 @ A1	DATE	08.10.07
DRAWN	KW	CHECKED	

walters architect

Figured dimensions must be taken in preference to scaled dimensions and any discrepancies or errors are to be referred to the Architect. Contractors, sub-contractors and suppliers must verify all dimensions on site before commencing work or making any workshop drawings. Copyright Reserved ©