1/1

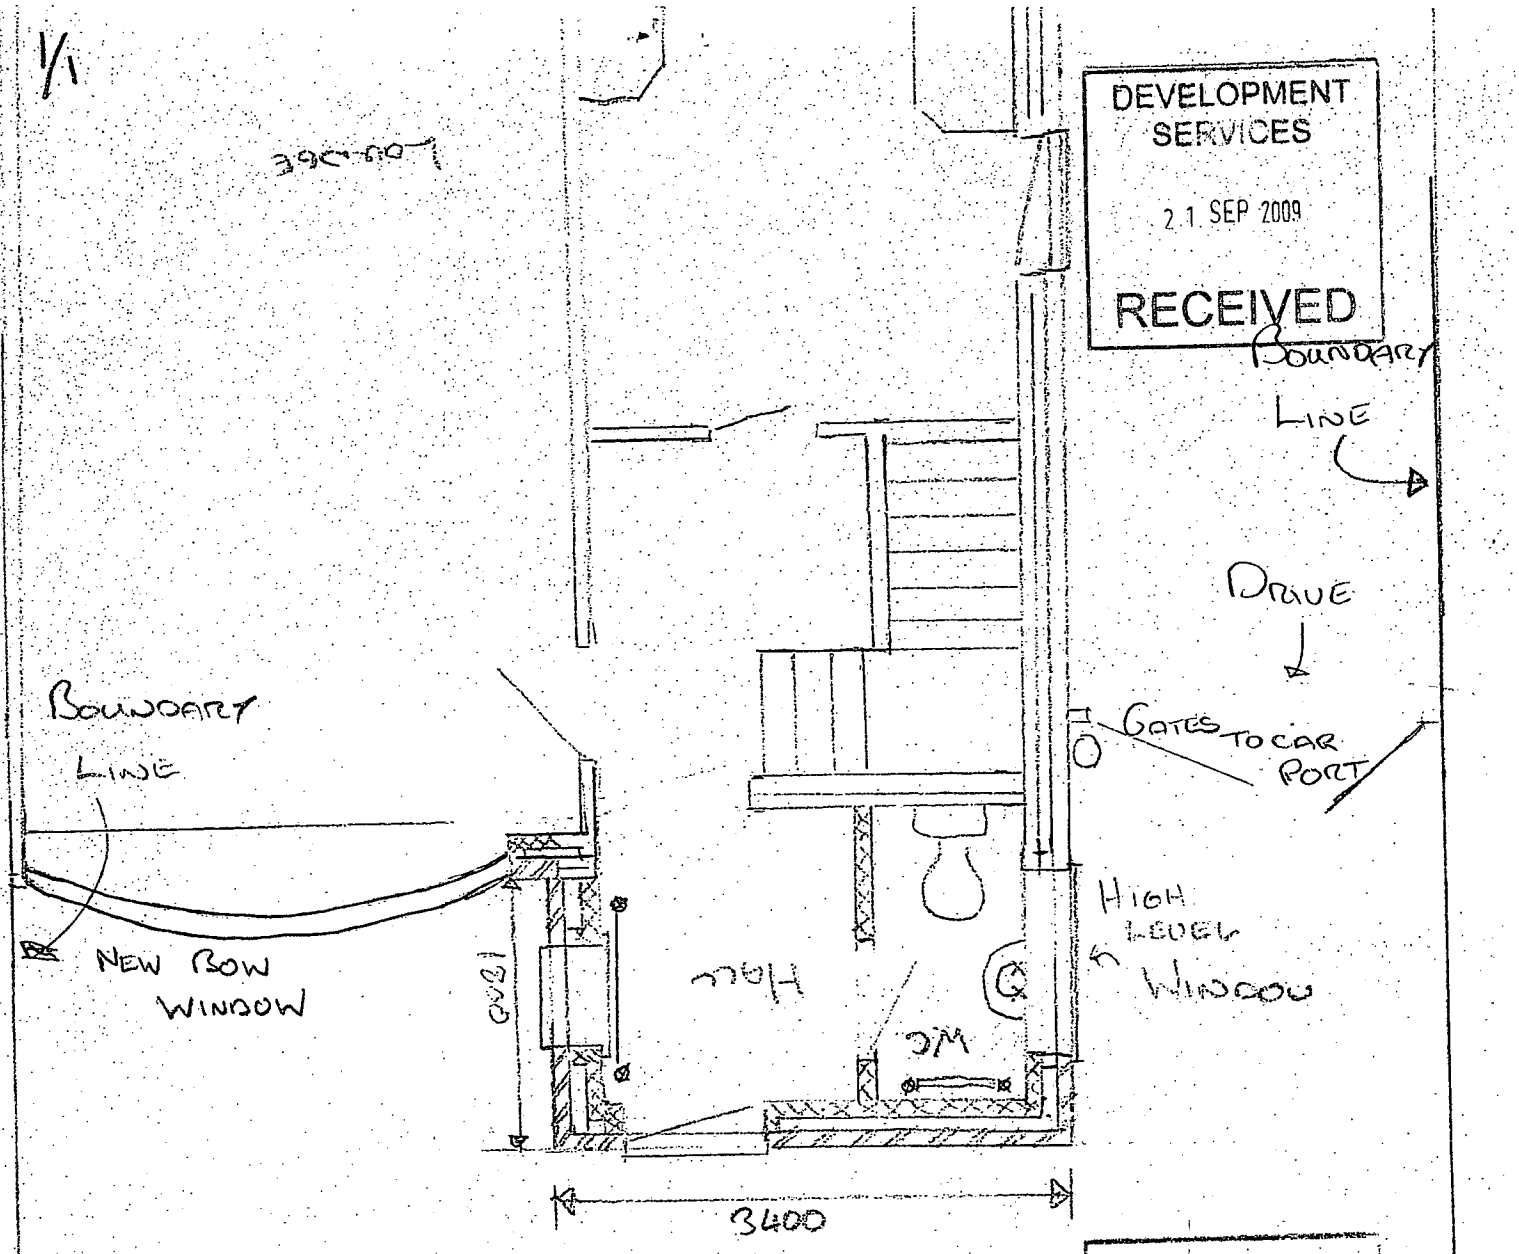

PROPOSED PLAN 1:50

22 ARNOLDS CRESCENT NEWBOLD VERDON