


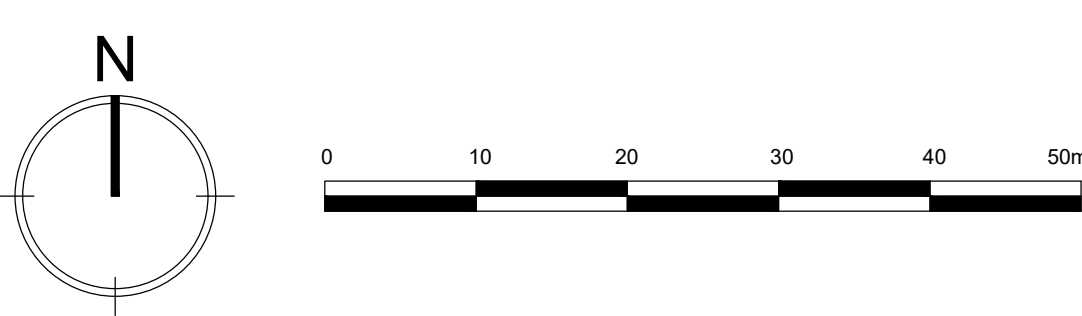

MATERIAL PALLET :

FACING BRICKS -

- Wienerberger - Colorado Red Multi
- Ibstock - New Cavendish Stock
- Ibstock - Grosvenor Country Mix
- Ibstock - Hardwick Welbeck Red Mix

RENDER

- Fassa Bortolo Fassacouche - 1133E Creme
- Fassa Bortolo Fassacouche - 1101E Bianchissimo
- Fassa Bortolo Fassacouche - 1127E Travertin

BOUNDARY TREATMENTS

- 1.8m Screen Wall - Colorado Red Mutli
- 1.8m Screen Wall - New Cavendish Stock
- 1.8m Screen Wall - Grosvenor Country Mix
- 1.8m Screen Wall - Hardwick Welbeck
- 1.8m Close Boarded Fence
- 0.9 Black Ball Top Railings
- 0.45m Timber Post

SURFACE TREATMENTS

- Marshall Keyblok - Burnt Ochre
- Marshall Keyblok - Vintage Charcoal
- Granite Setts

ROOF TILES


- A Forticrete Gemini - Slate Grey
- B Forticrete SL8 - Slate Grey
- C Forticrete Gemini - Mixed Russet
- D Forticrete SL8 - Red

GENERAL

- 100 half round black PVC Gutter
- All windows to be white PCVu
- Paint colours MUST be taken from Build Release
- Standard Chimney Position
- Standard GRP Chimney
- Standard Chimney Removed

P04	Updated in line with latest planning layout rev P04.	19.11.2024
P03	Updated in line with latest planning layout rev P03.	24.09.2024
P02	Updated in line with latest planning layout rev P02.	06.08.2024
P01	Submitted for planning	04.03.2024

Rev	Description	Date
-----	-------------	------

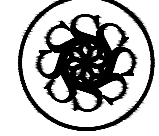

DAVIDSONS

Wilson House, Leicester Road, Ibstock,
Leicestershire. LE67 6HP
T: 01530 261 444 F: 01530 267 101
www.davidsonsgroup.co.uk
E: info@davidsonsgroup.co.uk

Development:
Land East Of Lutterworth Road
Burbage Phase 2

Drawing Ref:
Materials & Boundary Treatment Plan

Drawing Status:	Planning	Drawn: HK	Checked: MS
Date: Feb 2024	Scale: 1:500	Signed Off: PW	Rev: P04

Job Ref: BURB_201