




Site Location Plan



Planning

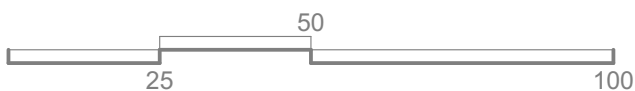

SCALE

inkDRAWN
ARCHITECTURE

Windermere House, 47 New Walk, Leicester, LE1 6TE

0116 2555114

www.inkdrawn.com

mail@inkdrawn.com

Project:

Proposed Development at Land to Rear of
122 Station Road, Market Bosworth

Drawing Title:

Site Location Plan

Drawing Reference:

1111-INK-STN-ZZ-DR-A-01001

Scale: 1:1250@A4

Drawn by: DN

Status/Revision: S2 / P01

Checked by: -

Date: November 2024

Issued by: DN

All dimensions to be checked on site. Do not scale off drawing. This drawing is the copyright of ink/drawn Global Ltd, and not to be reproduced without their permission. ink/drawn Global Ltd trading as ink/drawn.