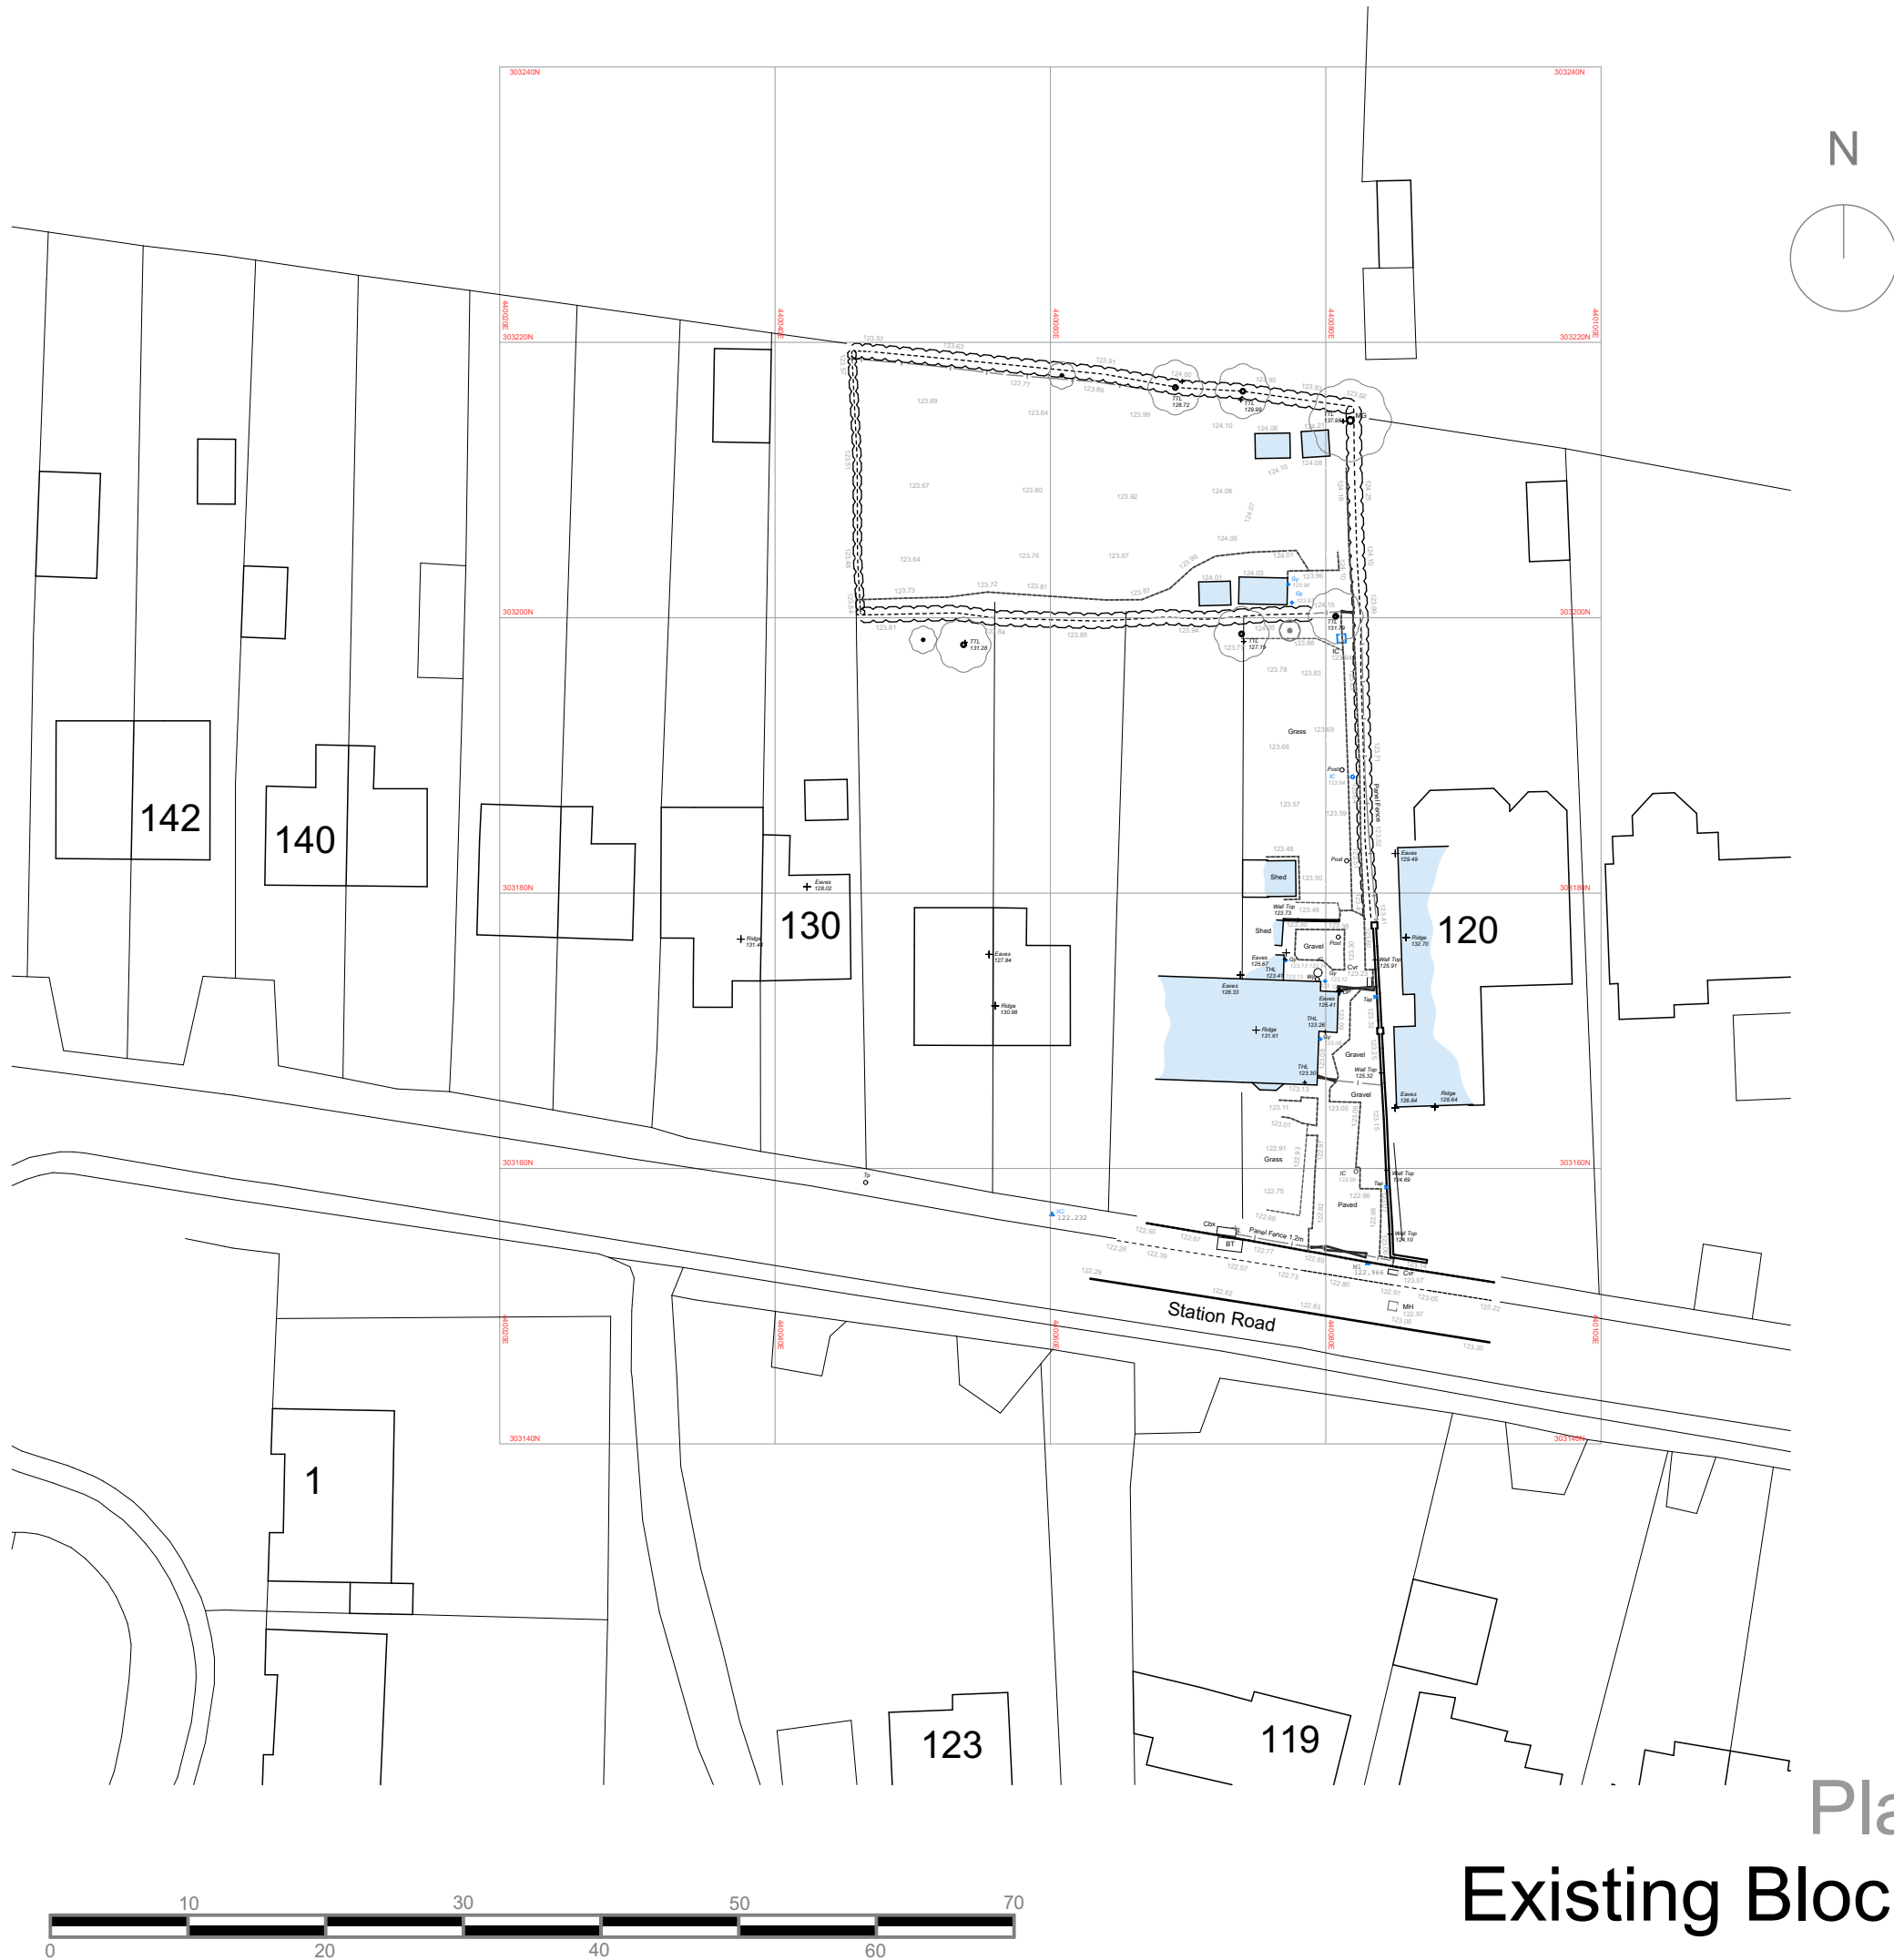


Project:
Proposed New Build Domestic Development on Land
to Rear of 122 Station Road, Market Bosworth

Drawing Title:
Existing Block Plan

Drawing Reference:
1111-INK-STN-ZZ-DR-A-01002

Scale: 1:500@A3 Drawn by: DN
Status/Revision: S2 / P01 Checked by: -
Date: November 2024 Issued by: DN

Windermere House, 47 New Walk, Leicester, LE1 6TE
0116 2555114 www.inkdrawn.com mail@inkdrawn.com

Planning Existing Block Plan