




Approved Block Plan

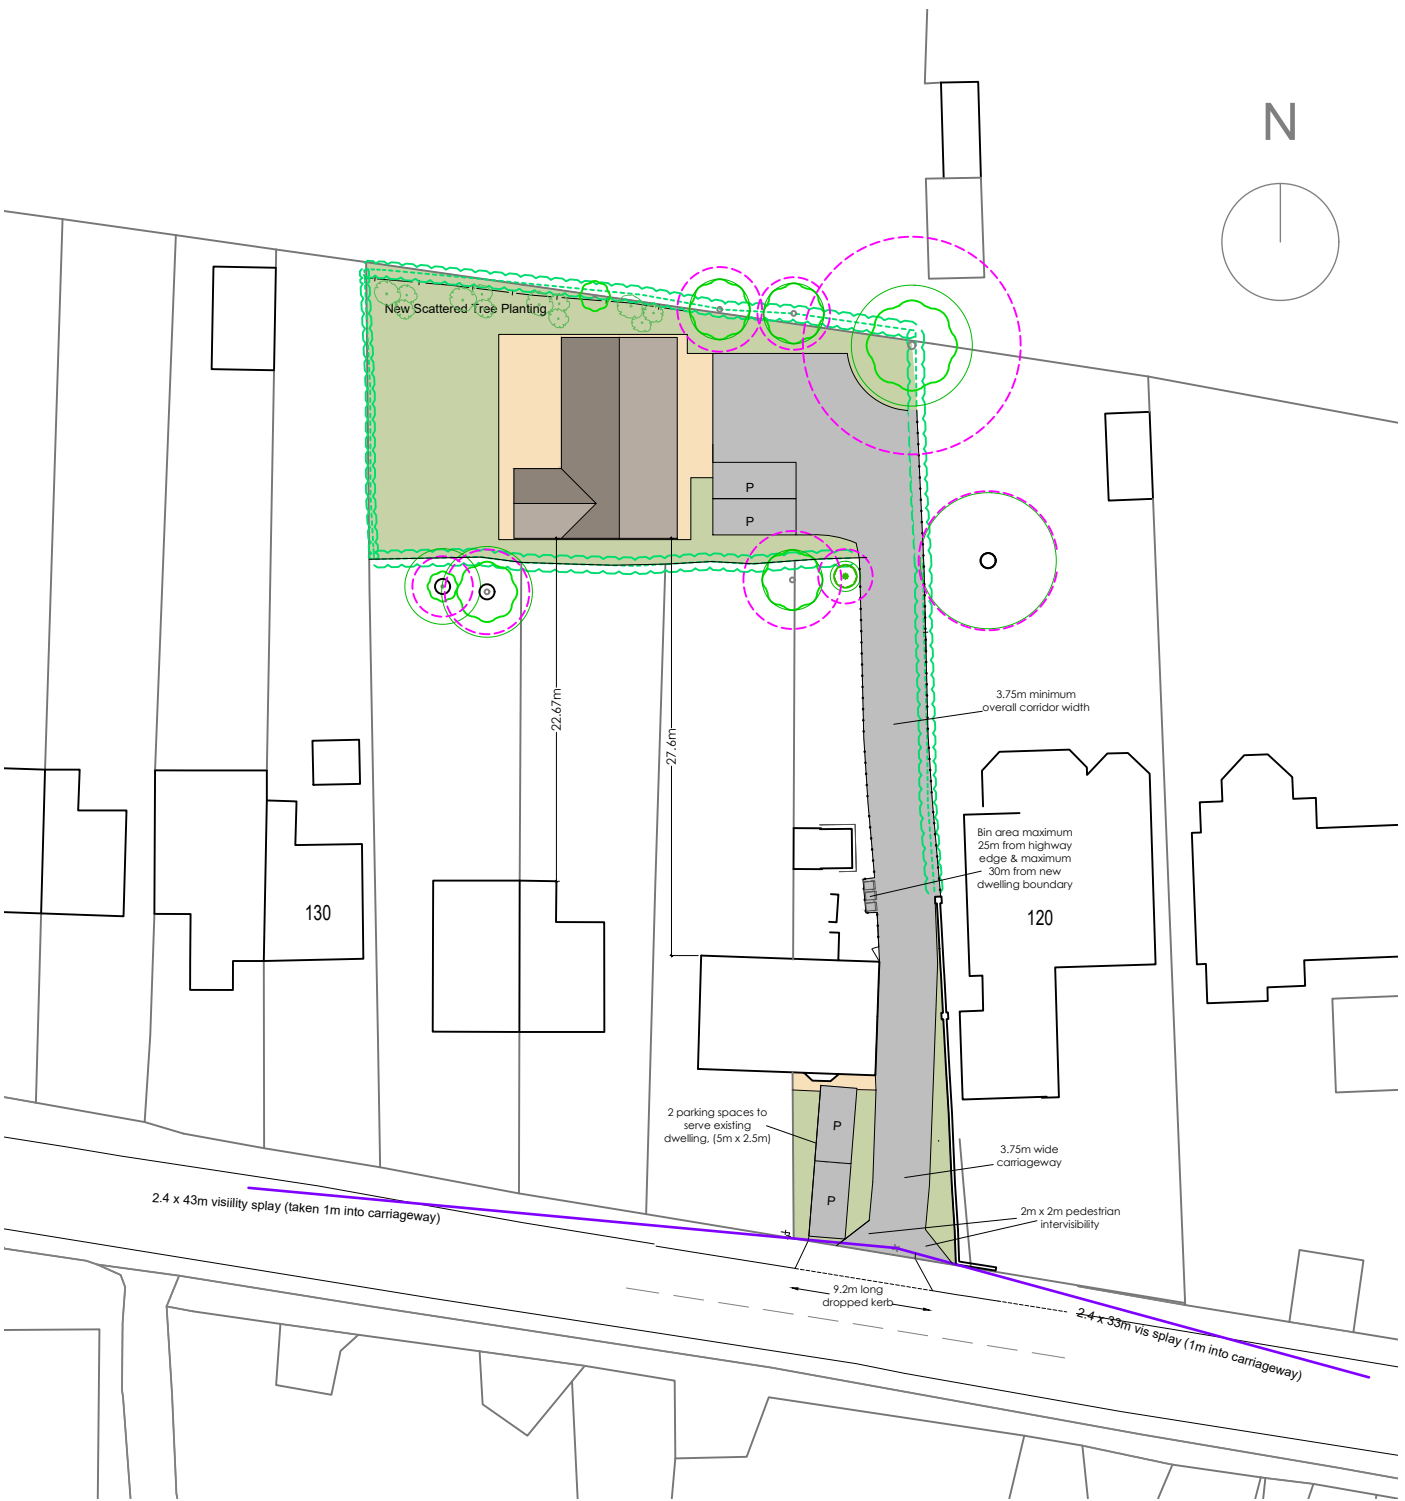

Proposed Block Plan



Planning Approved & Proposed Block Plan

REV	DATE	NOTES	Site Ref:	N inkDRAWN ARCHITECTURE Windermere House, 47 New Walk, Leicester, LE1 6TE 0116 2555114 www.inkdrawn.com mail@inkdrawn.com All dimensions to be checked on site. Do not scale off drawing. This drawing is the copyright of ink/drawn Global Ltd, and not to be reproduced without their permission. ink/drawn Global Ltd trading as ink/drawn. <tr><td></td><td></td><td></td><td rowspan="6"> N inkDRAWN ARCHITECTURE Windermere House, 47 New Walk, Leicester, LE1 6TE 0116 2555114 www.inkdrawn.com mail@inkdrawn.com All dimensions to be checked on site. Do not scale off drawing. This drawing is the copyright of ink/drawn Global Ltd, and not to be reproduced without their permission. ink/drawn Global Ltd trading as ink/drawn. </td><td colspan="3">Project: Proposed New Build Domestic Development on Land to Rear of 122 Station Road, Market Bosworth</td></tr> <tr><td></td><td></td><td></td><td colspan="3">Drawing Title: Approved & Proposed Block Plan</td></tr> <tr><td></td><td></td><td></td><td colspan="3">Drawing Reference: 1111-INK-STN-ZZ-DR-A-01003</td></tr> <tr><td></td><td></td><td></td><td>Scale: 1:500@A2</td><td>Drawn by:</td><td>DN</td></tr> <tr><td></td><td></td><td></td><td>Status/Revision: S2 / P01</td><td>Checked by:</td><td>-</td></tr> <tr><td></td><td></td><td></td><td>Date: November 2024</td><td>Issued by:</td><td>DN</td></tr>				N inkDRAWN ARCHITECTURE Windermere House, 47 New Walk, Leicester, LE1 6TE 0116 2555114 www.inkdrawn.com mail@inkdrawn.com All dimensions to be checked on site. Do not scale off drawing. This drawing is the copyright of ink/drawn Global Ltd, and not to be reproduced without their permission. ink/drawn Global Ltd trading as ink/drawn.	Project: Proposed New Build Domestic Development on Land to Rear of 122 Station Road, Market Bosworth						Drawing Title: Approved & Proposed Block Plan						Drawing Reference: 1111-INK-STN-ZZ-DR-A-01003						Scale: 1:500@A2	Drawn by:	DN				Status/Revision: S2 / P01	Checked by:	-				Date: November 2024	Issued by:	DN
			N inkDRAWN ARCHITECTURE Windermere House, 47 New Walk, Leicester, LE1 6TE 0116 2555114 www.inkdrawn.com mail@inkdrawn.com All dimensions to be checked on site. Do not scale off drawing. This drawing is the copyright of ink/drawn Global Ltd, and not to be reproduced without their permission. ink/drawn Global Ltd trading as ink/drawn.	Project: Proposed New Build Domestic Development on Land to Rear of 122 Station Road, Market Bosworth																																					
				Drawing Title: Approved & Proposed Block Plan																																					
				Drawing Reference: 1111-INK-STN-ZZ-DR-A-01003																																					
				Scale: 1:500@A2	Drawn by:	DN																																			
				Status/Revision: S2 / P01	Checked by:	-																																			
				Date: November 2024	Issued by:	DN																																			