
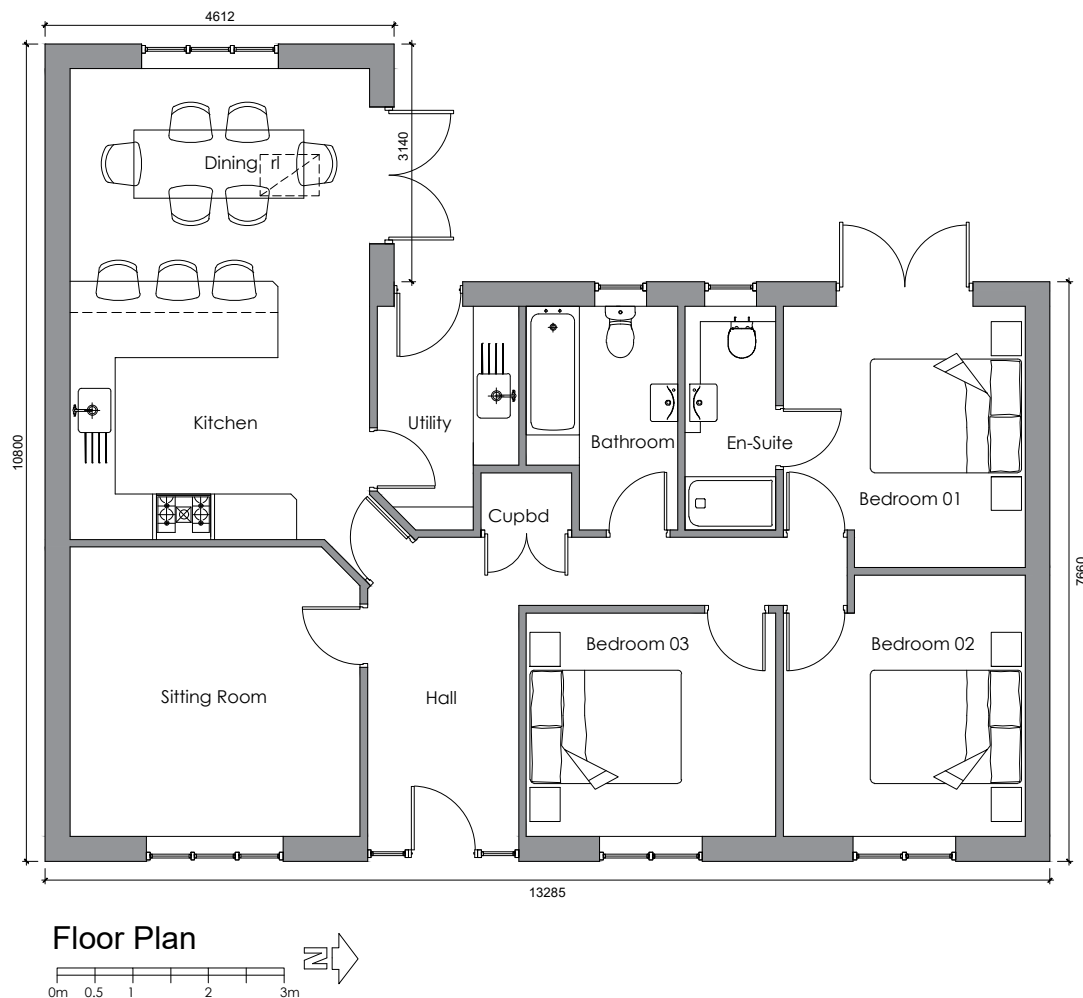
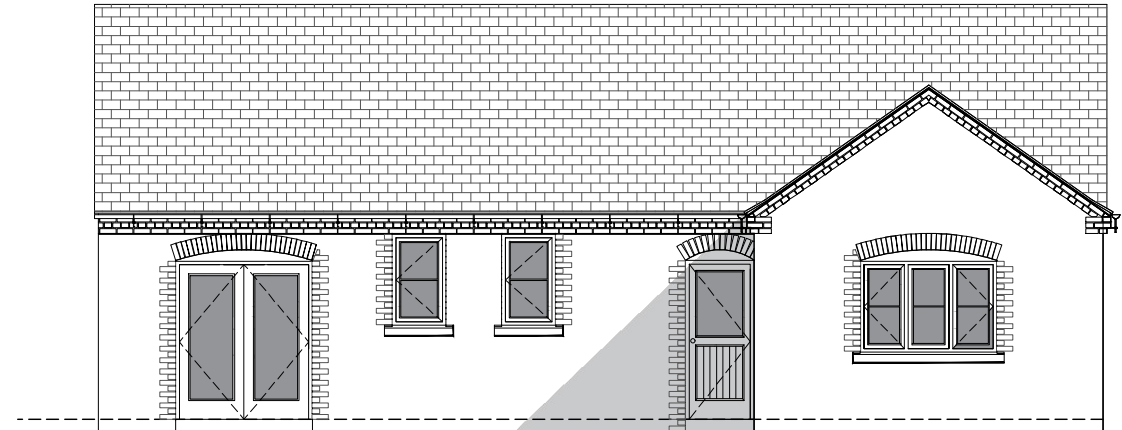
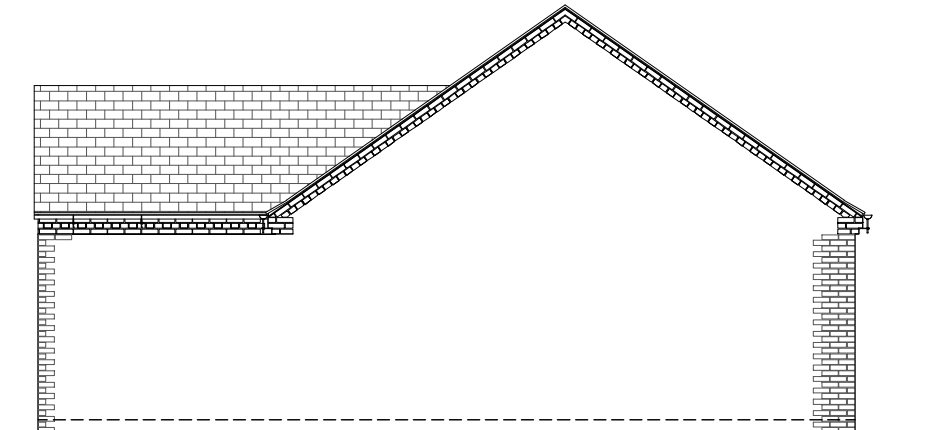
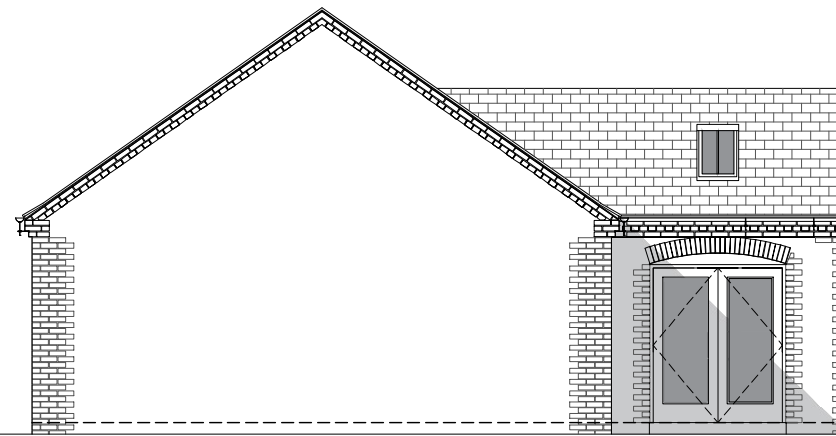


Site Ref:

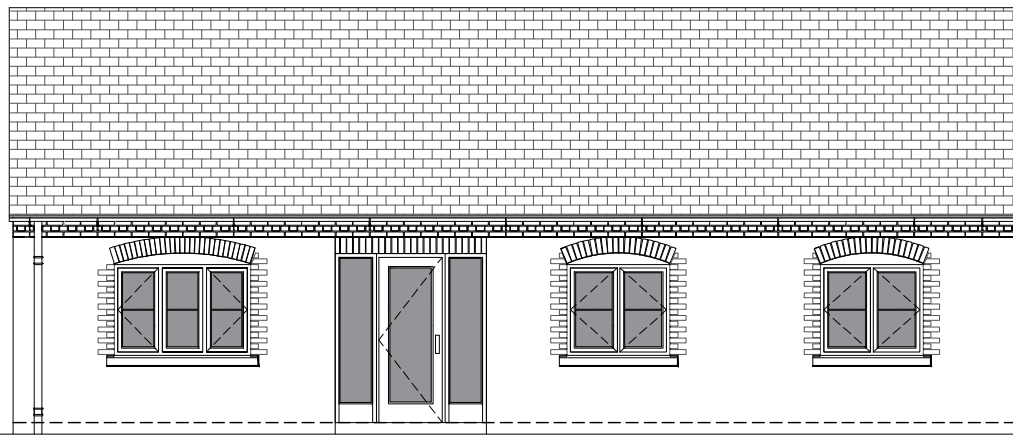

Project:
Proposed New Build Domestic Development on Land
to Rear of 122 Station Road, Market Bosworth

Drawing Title:
Approved Drawings

Drawing Reference:
1111-INK-STN-ZZ-DR-A-01004

Scale: 1:100@A2	Drawn by:	-
Status/Revision: S2 / P01	Checked by:	-
Date: -	Issued by:	DN

inkDRAWN
ARCHITECTURE

Windermere House, 47 New Walk, Leicester, LE1 6TE
 0116 2555114  www.inkdrawn.com  mail@inkdrawn.com

Drawings produced by others

Planning

Approved Drawings