
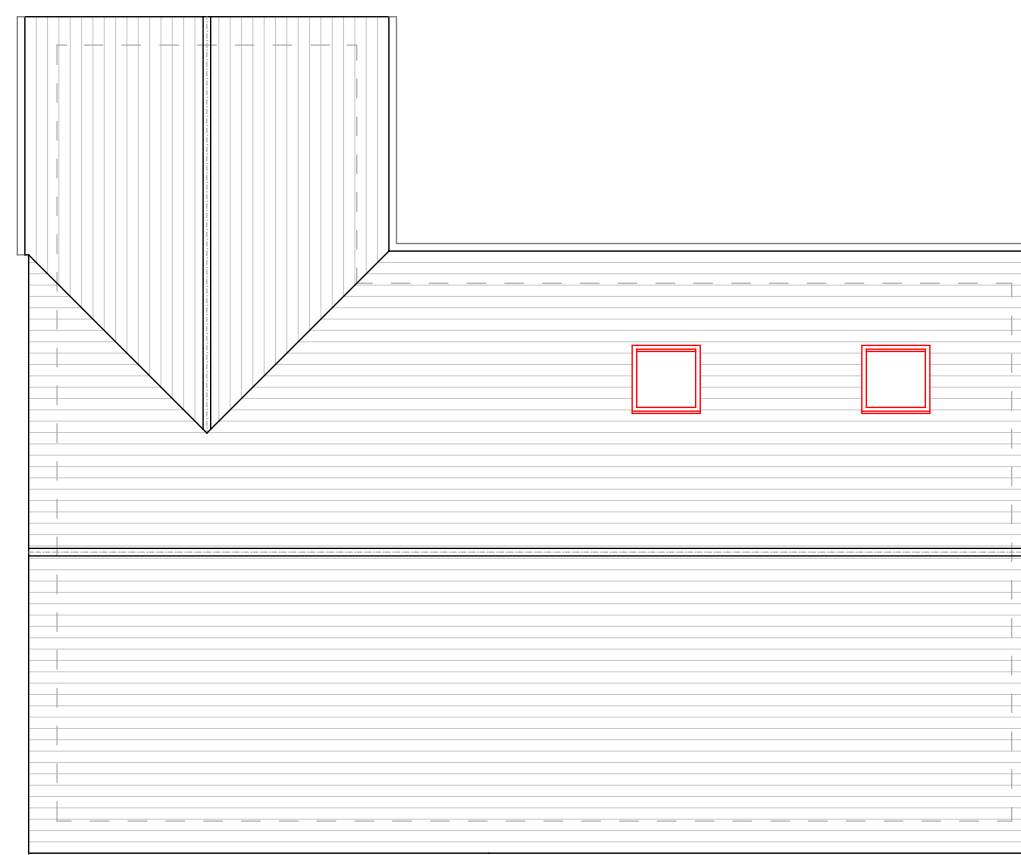
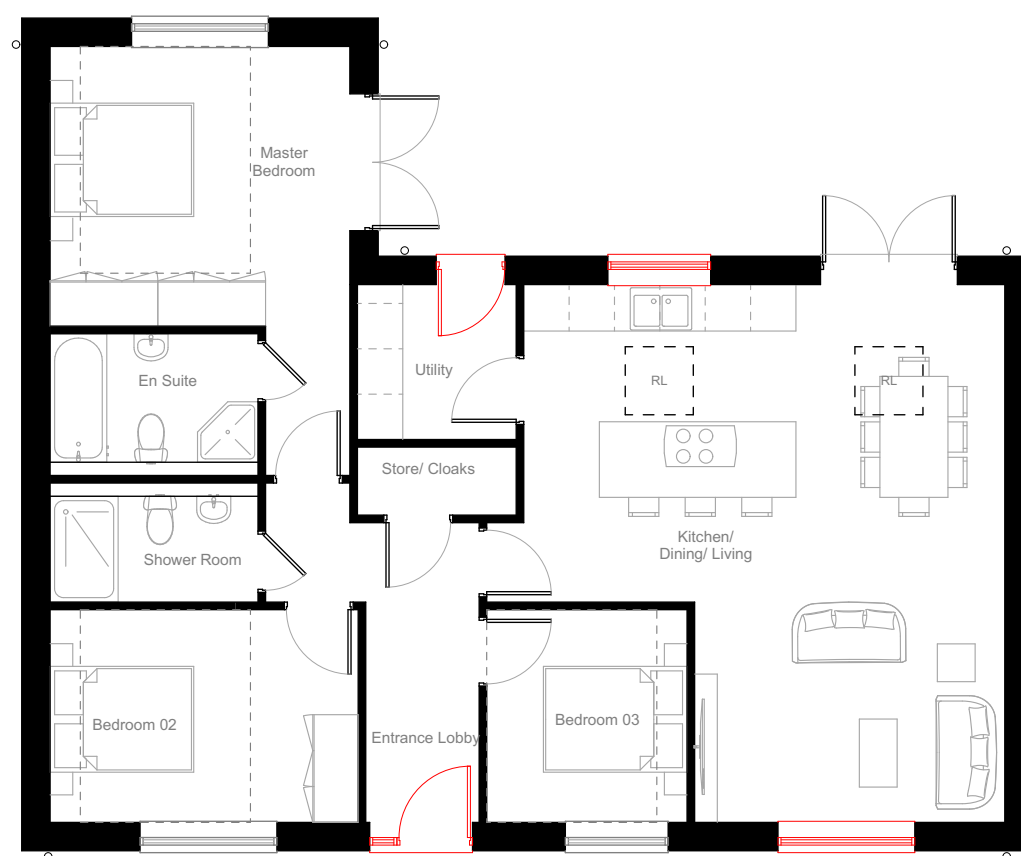
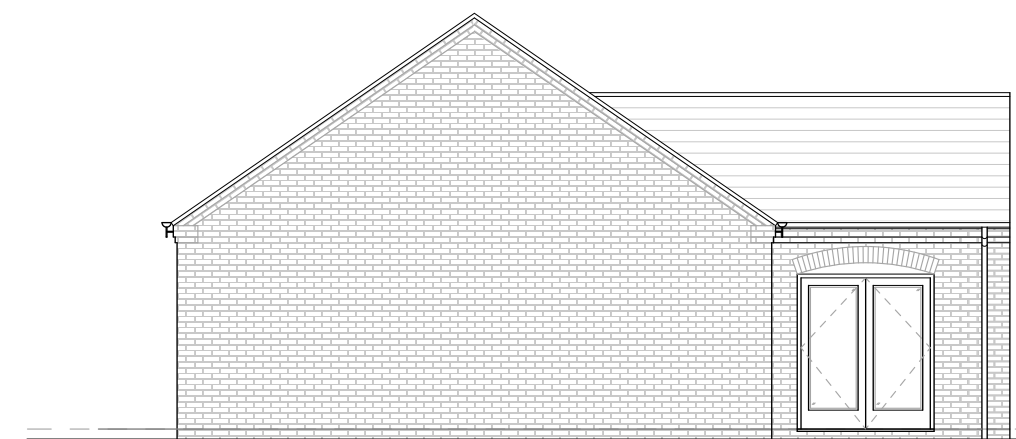
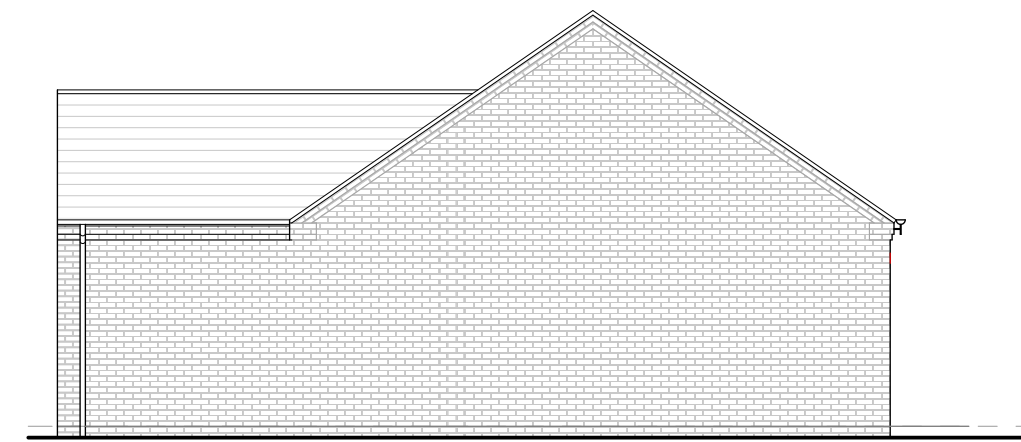
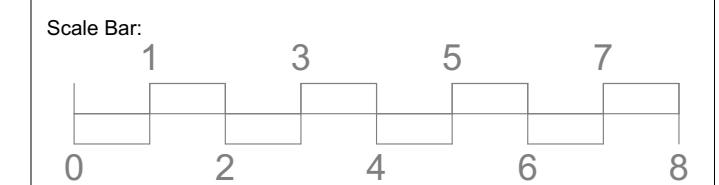


[illegible]

ADDITIONAL NOTES:

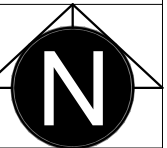

Project:
Proposed New Build Domestic Development on Land
to Rear of 122 Station Road, Market Bosworth

Drawing Title:
Proposed Drawings

Drawing Reference:
1111-INK-STN-ZZ-DR-A-01005

Scale: 1:100@A2 Drawn by: DN

Drawn by: DN

Status/Revision: S2 / P01

Checked by: -

Date: November 2024

Issued by: DN

inkDRAWN
ARCHITECTURE

Windermere House, 47 New Walk, Leicester, LE1 6TE

0116 2555114  www.inkdrawn.com  mail@inkdrawn.com

All dimensions to be checked on site. Do not scale off drawing. This drawing is the copyright of ink/drawn Global Ltd, and not to be reproduced without their permission. ink/drawn Global Ltd trading as ink/drawn.

Planning Proposed Drawings