


Desford Lane, Ratby LE6 0LF

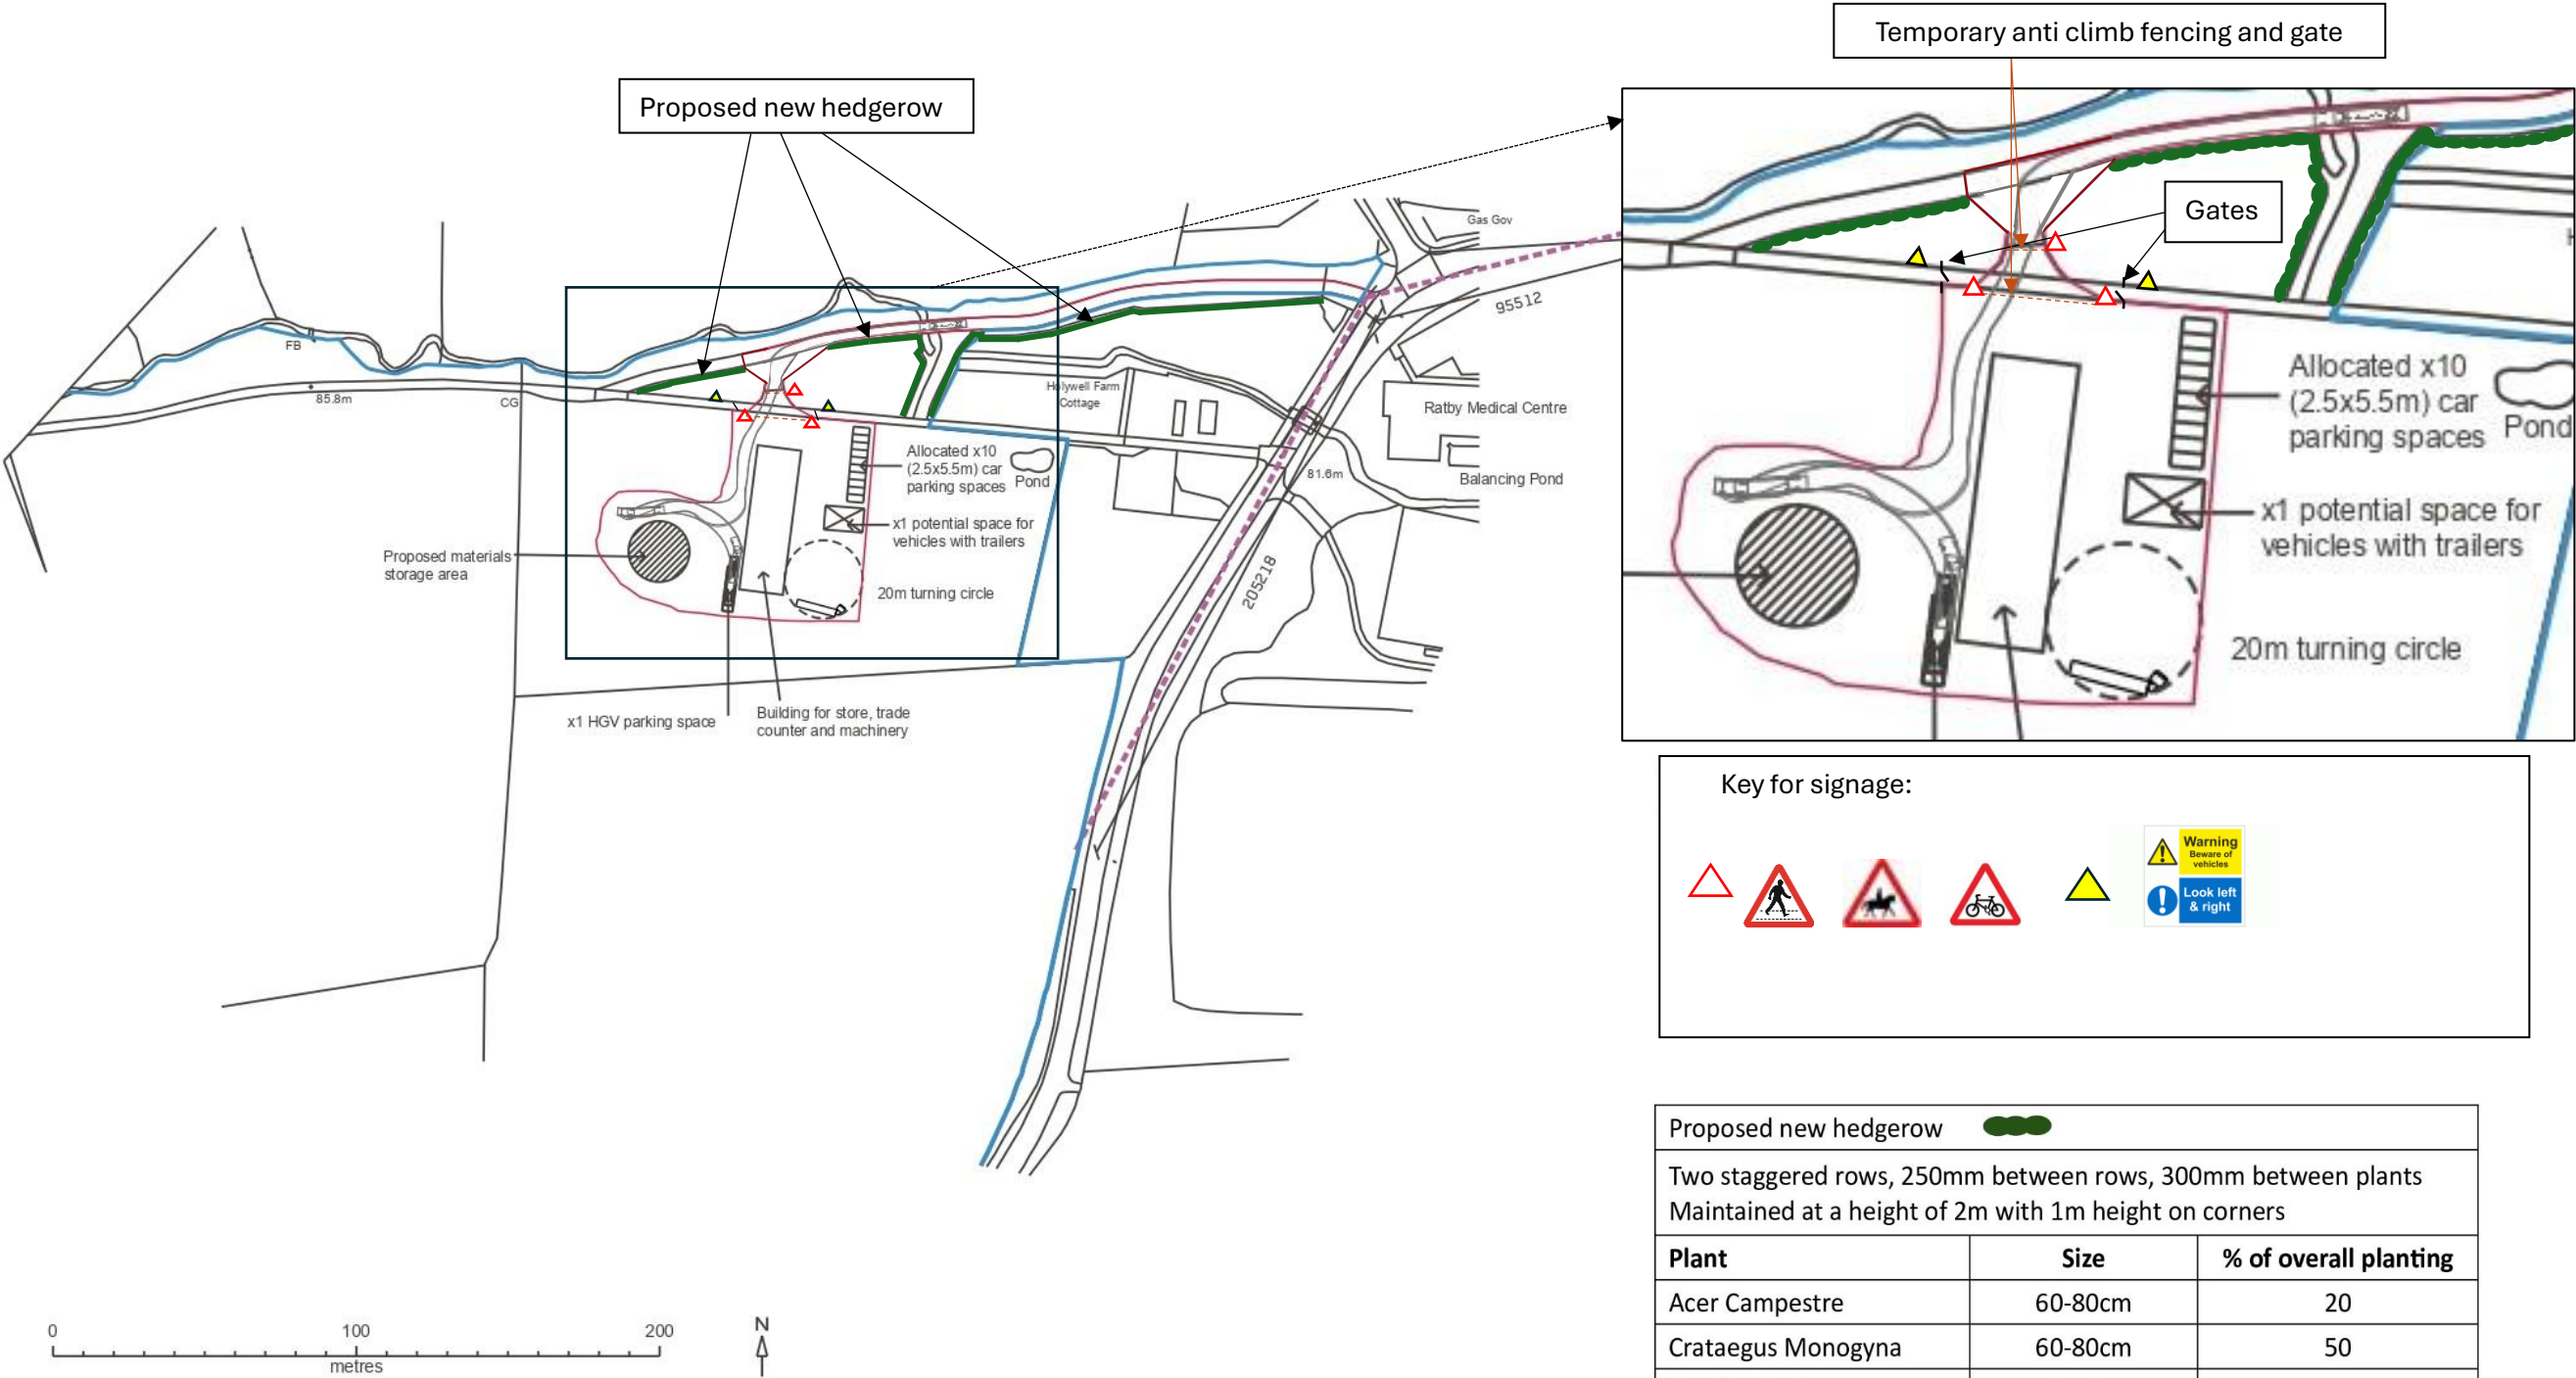

Proposed new hedgerow		
Two staggered rows, 250mm between rows, 300mm between plants Maintained at a height of 2m with 1m height on corners		
Plant	Size	% of overall planting
Acer Campestre	60-80cm	20
Crataegus Monogyna	60-80cm	50
Corylus Avellana	60-80cm	5
Ilex Aquifolium	60-80cm	5
Pronus Spinosa	60-80cm	5
Rosa Canina	60-80cm	5
Viburnum Oplulus	60-80cm	5
Ligustrum Vulgare	60-80cm	5