
EXISTING ELEVATIONS 1:100




PROPOSED ELEVATIONS 1:100

FLOOR PLANS 1:50

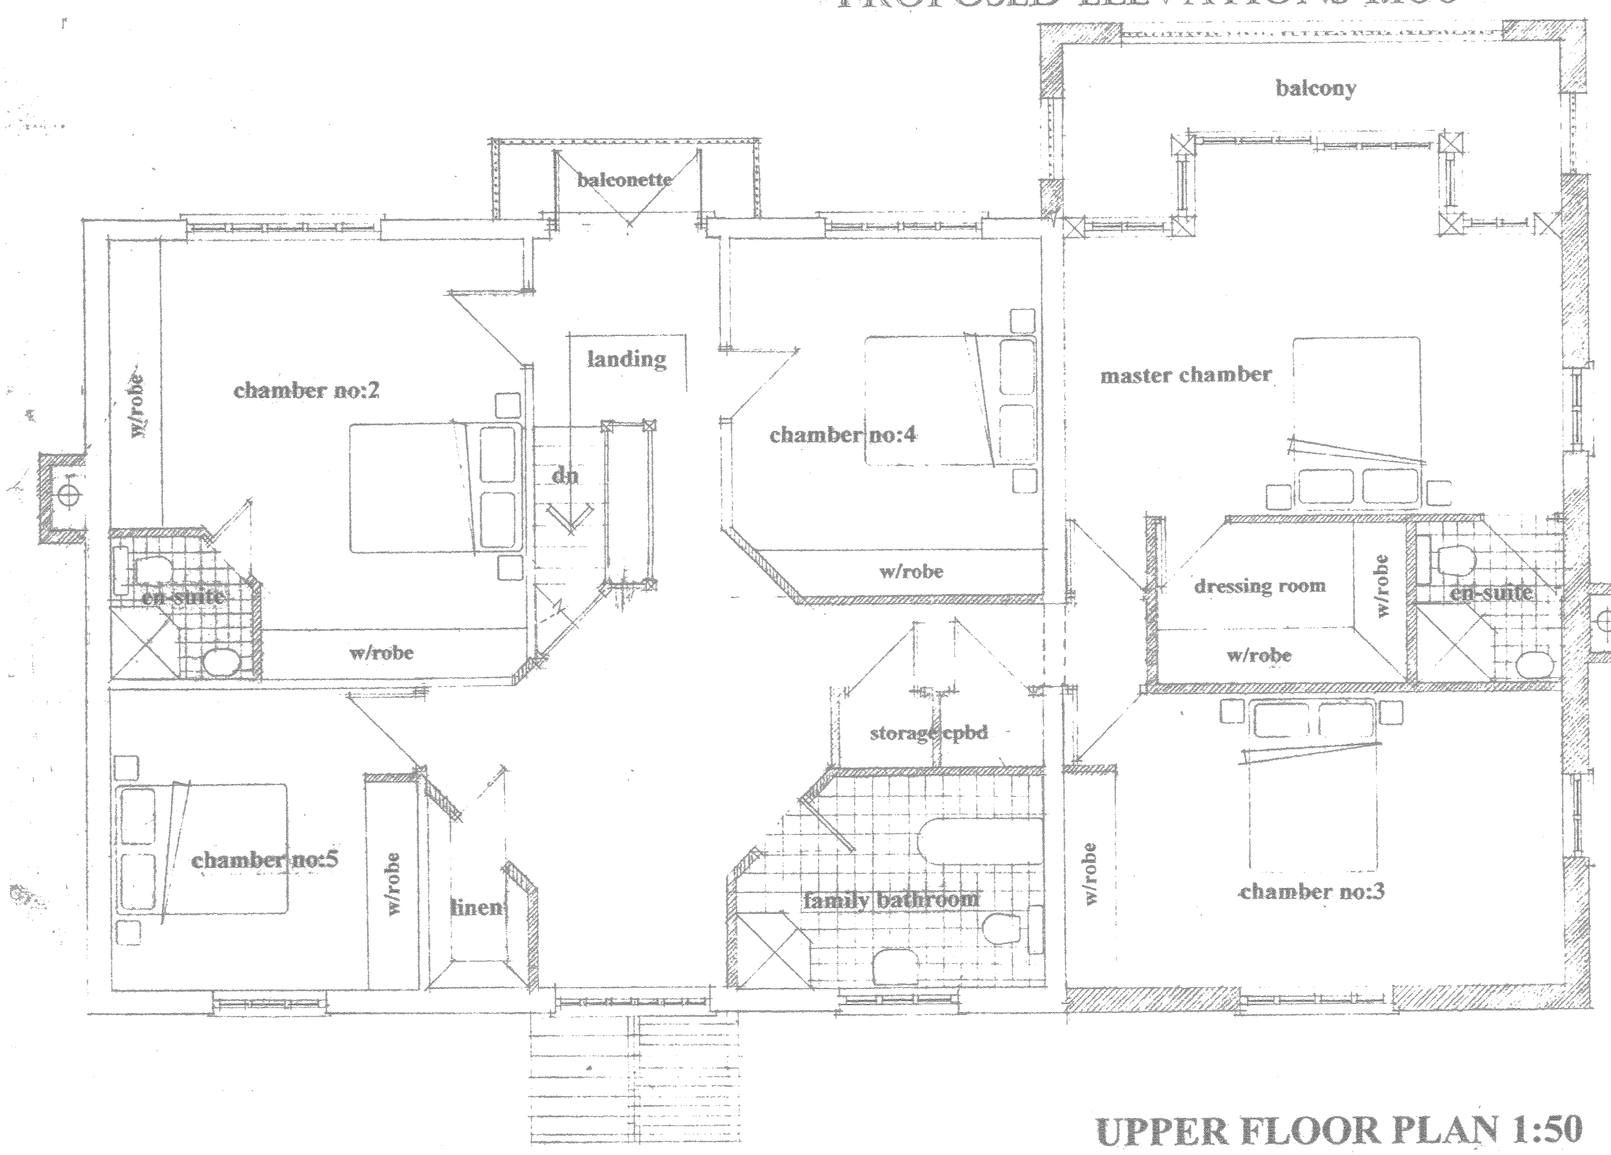

UPPER FLOOR PLAN 1:50

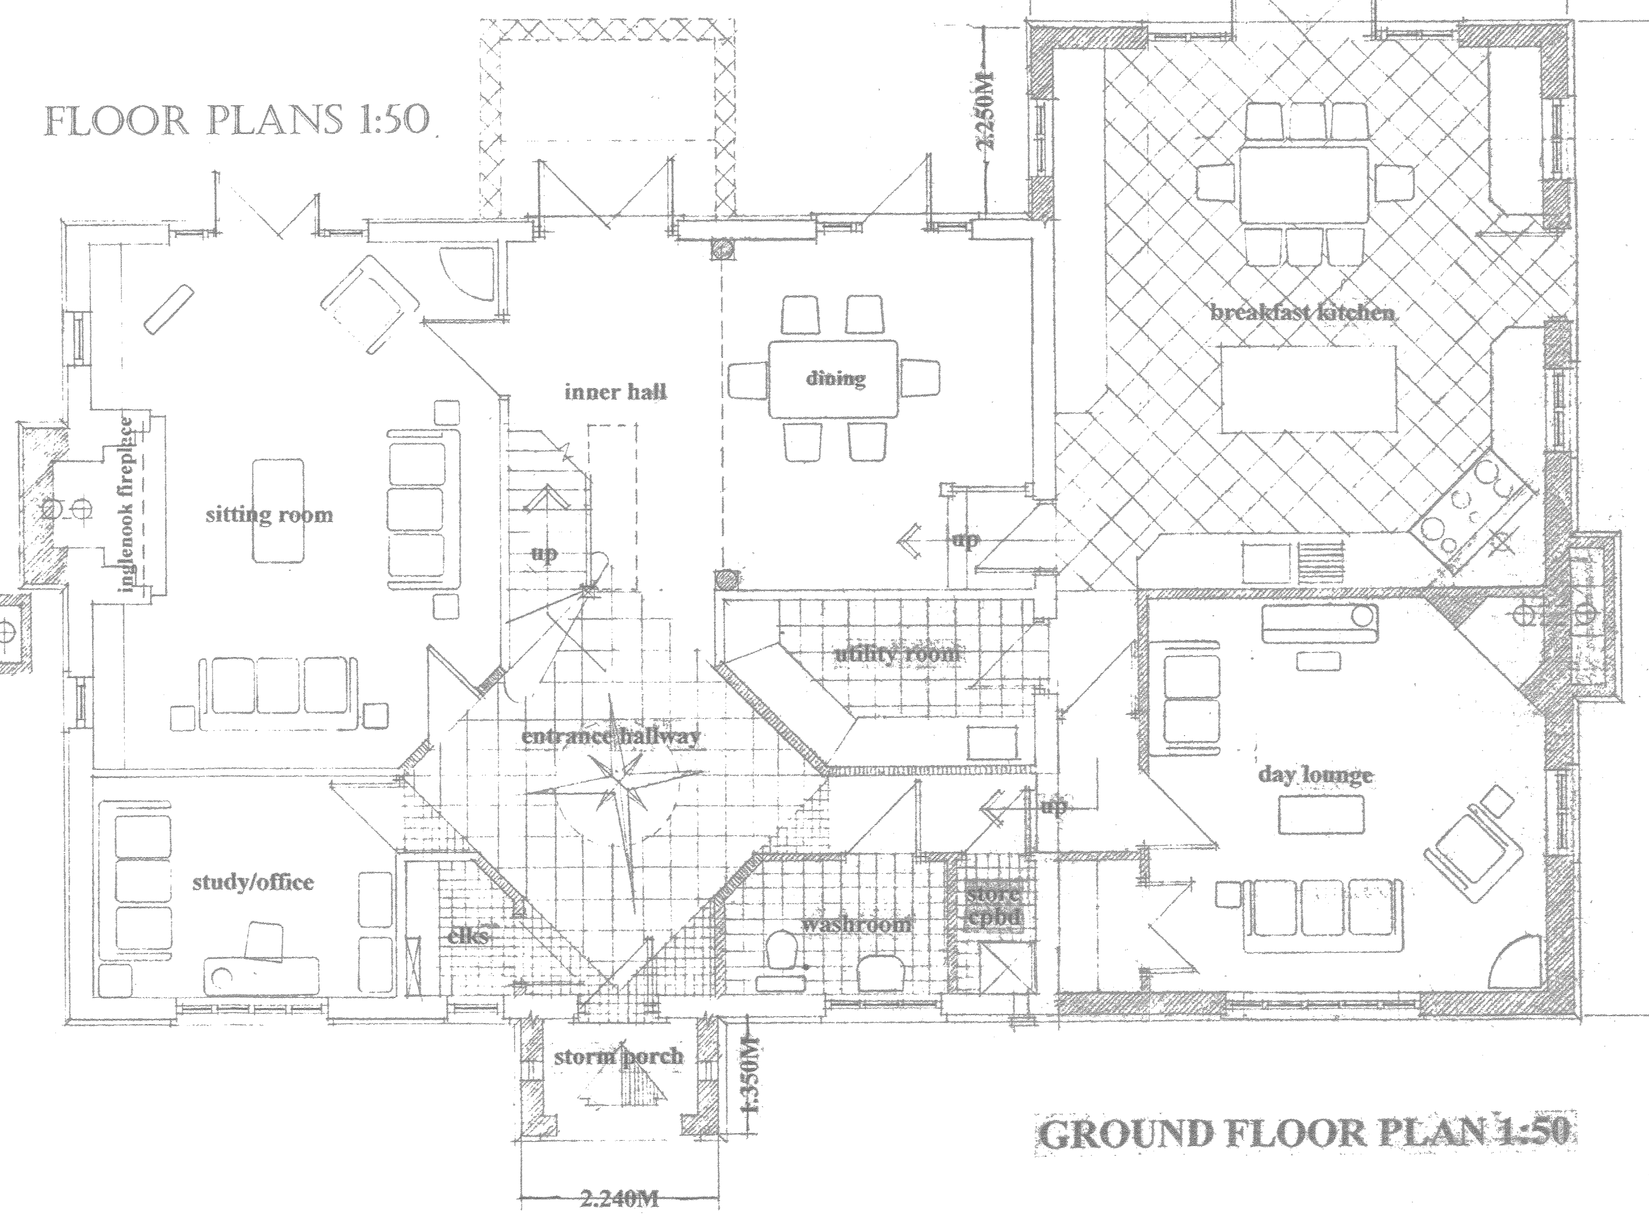

GROUND FLOOR PLAN 1:50

areas marked thus = new walls.

areas marked thus = walls to be removed.

areas marked thus = built form to be demolished.

CLIENT:
Mr.F.Brogan.

PROJECT TITLE:
Proposed Residential Development
Sycamore Farm
Barton in the Beans
Leicestershire.

DRAWING TITLE:
Proposed Floor Plans &
Elevations to The Farmhouse.

SCALE:1/100+1/50.
DATE:March 2009.
DRWG.No:HMD/PD/0171/02.

© copyright HMD/2009.

HOUSEMARTIN
DESIGNS

TEL/FAX: (0044) 1530 273367