

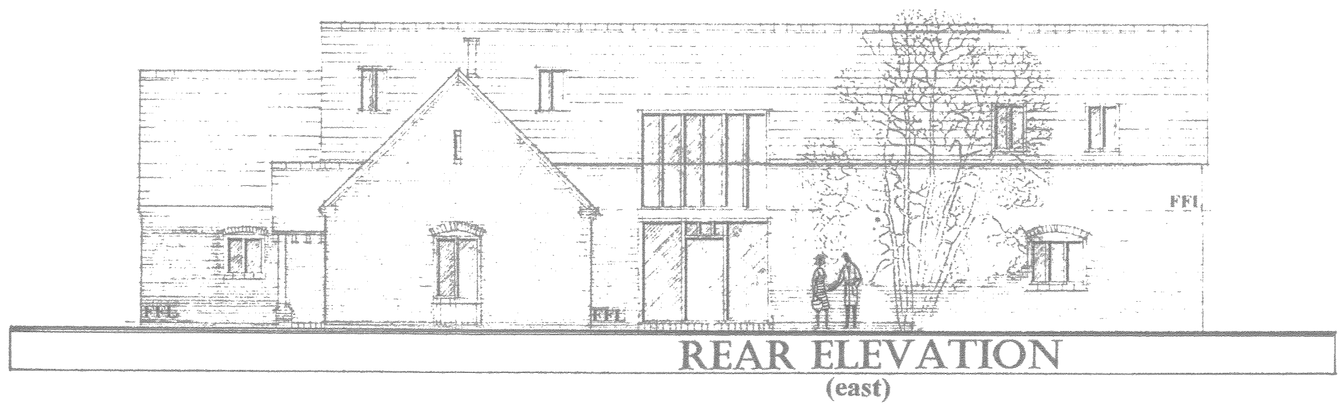


REAR ELEVATION
(east)

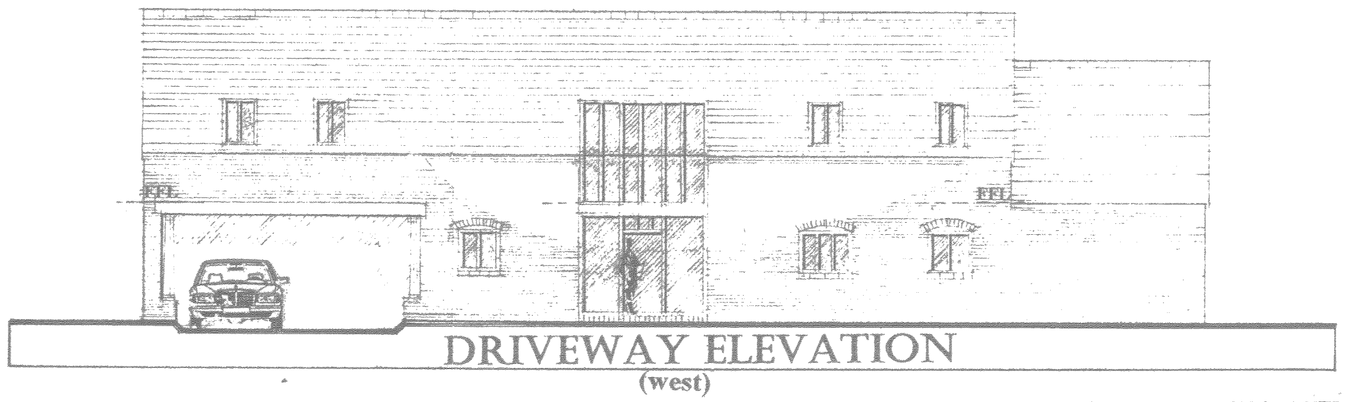

DRIVEWAY ELEVATION
(west)

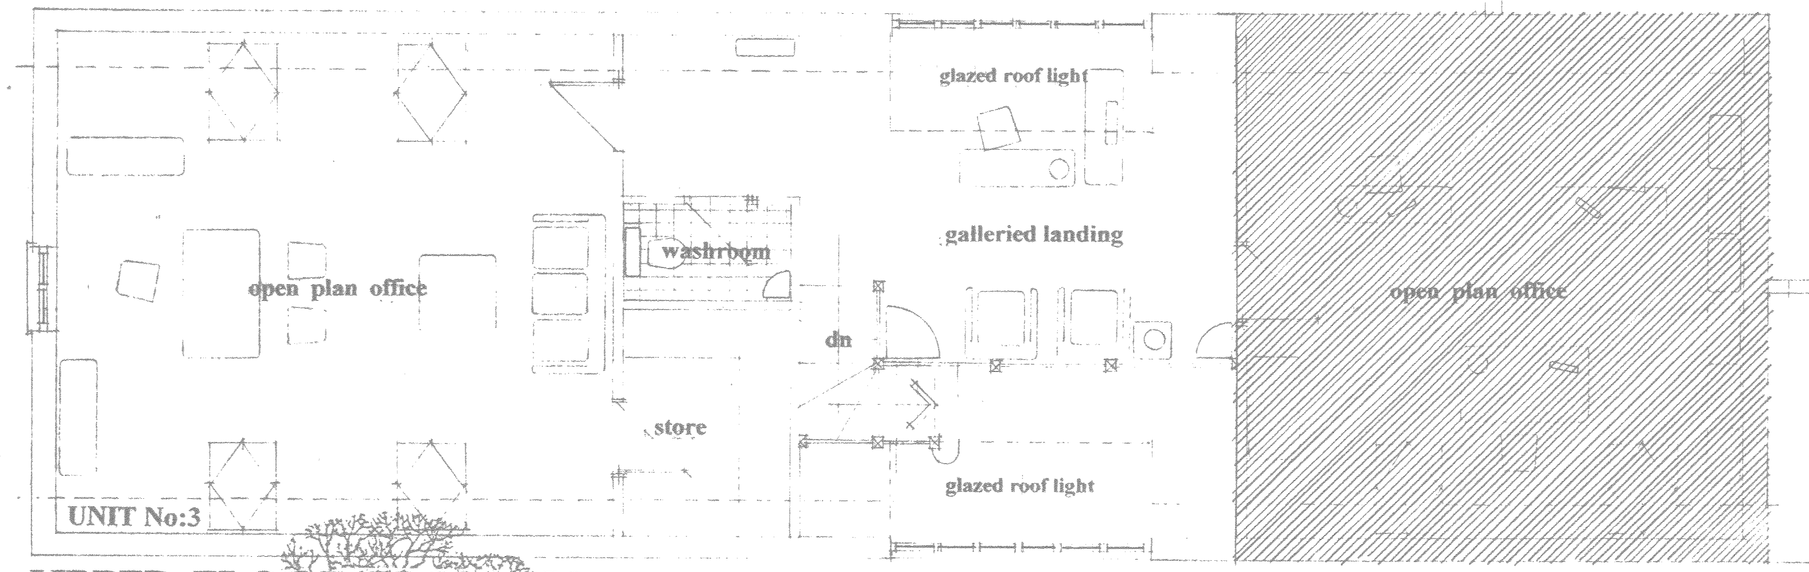

UPPER FLOOR PLAN 1:50


ELEVATIONS 1:100




GARDEN ELEVATION
(south)



PRINCIPAL FAÇADE
(north)

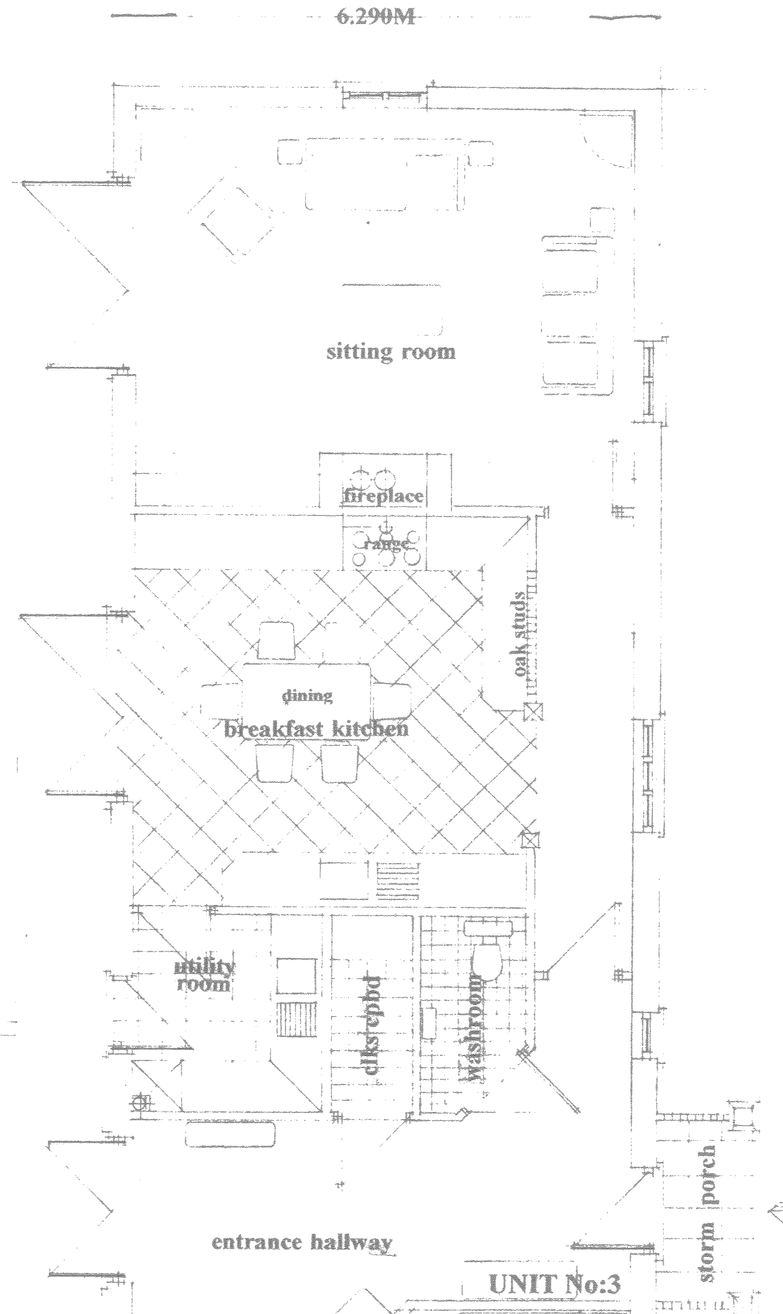

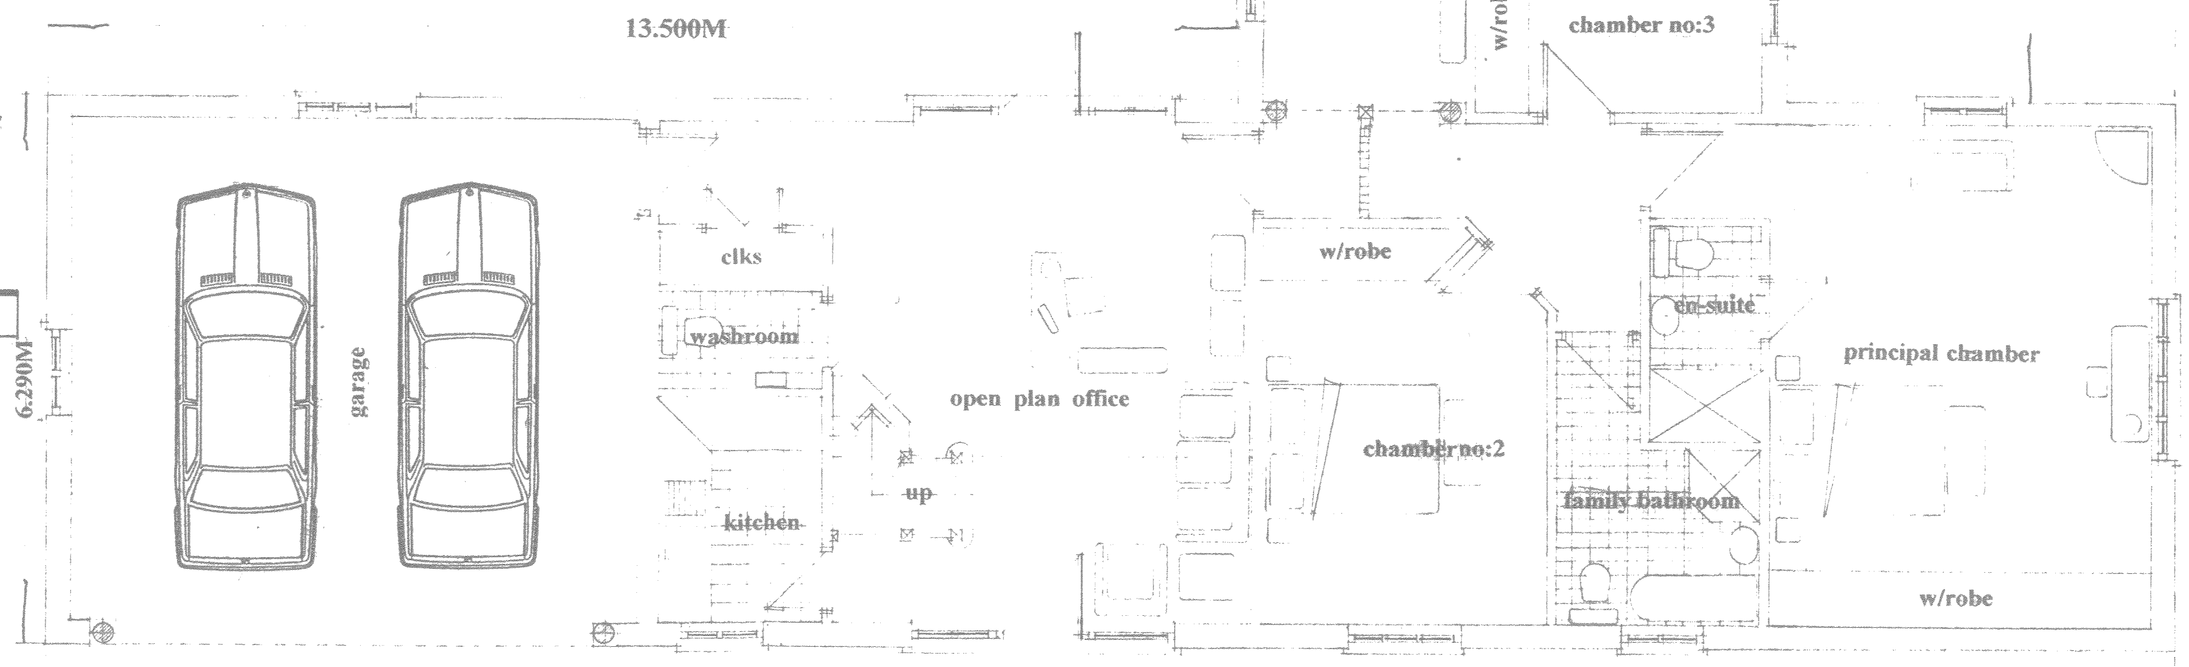

GROUND FLOOR PLAN 1:50

CLIENT:
Mr.F.Brogan.

PROJECT TITLE:
Proposed Residential Development
Sycamore Farm
Barton in the Beans
Leicestershire.

DRAWING TITLE:
Proposed Floor Plans &
Elevations to unit no:3.

SCALE:1/100+1/50.
DATE:March 2009.
DRWG.No:HMD/PD/0171/07.
C copyright HMD/2009.

HOUSEMARTIN
DESIGNS



TEL/FAX: (0044) 1530 273367