
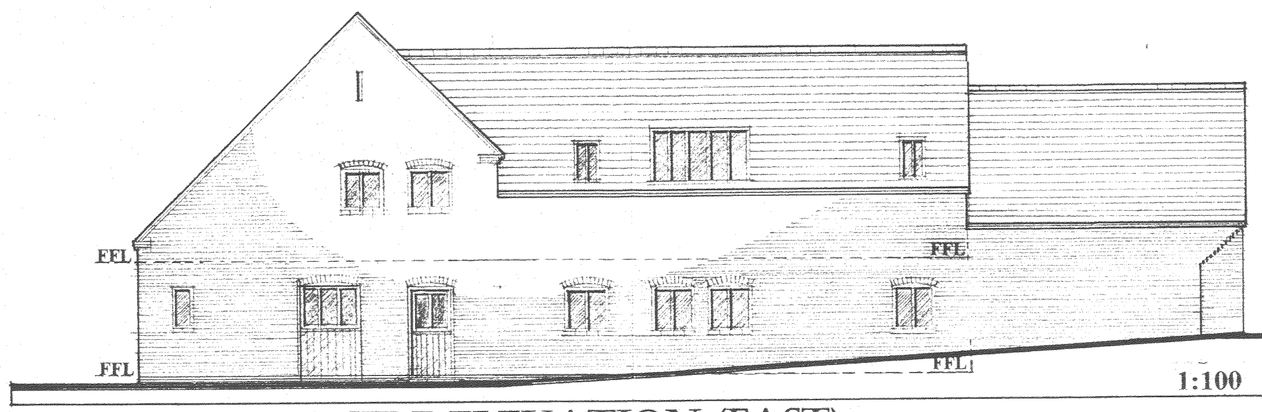


1:100


SIDE ELEVATION (EAST).

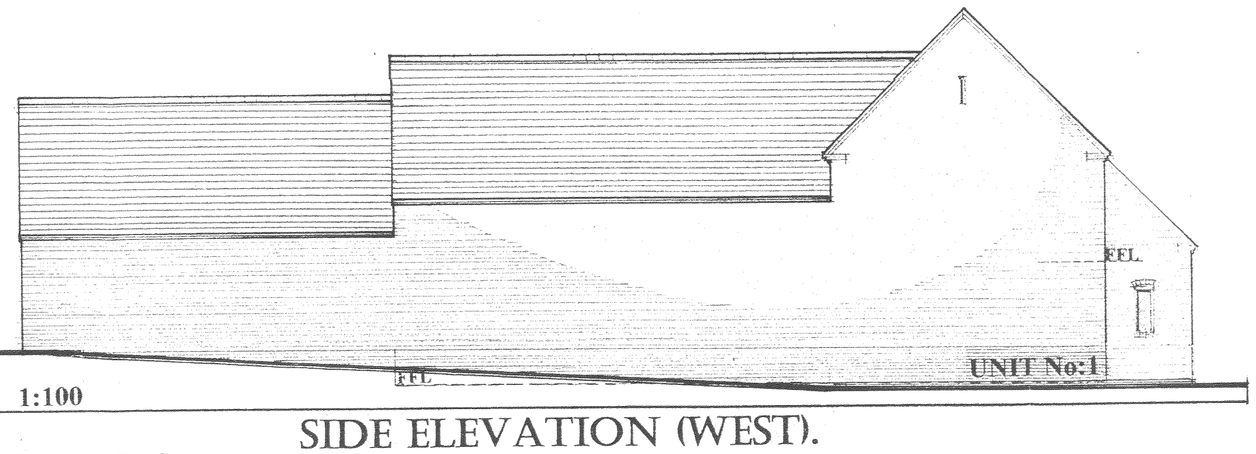

1:100

SIDE ELEVATION (WEST).

ELEVATIONS 1:100
UNITS NO'S:1 & 2

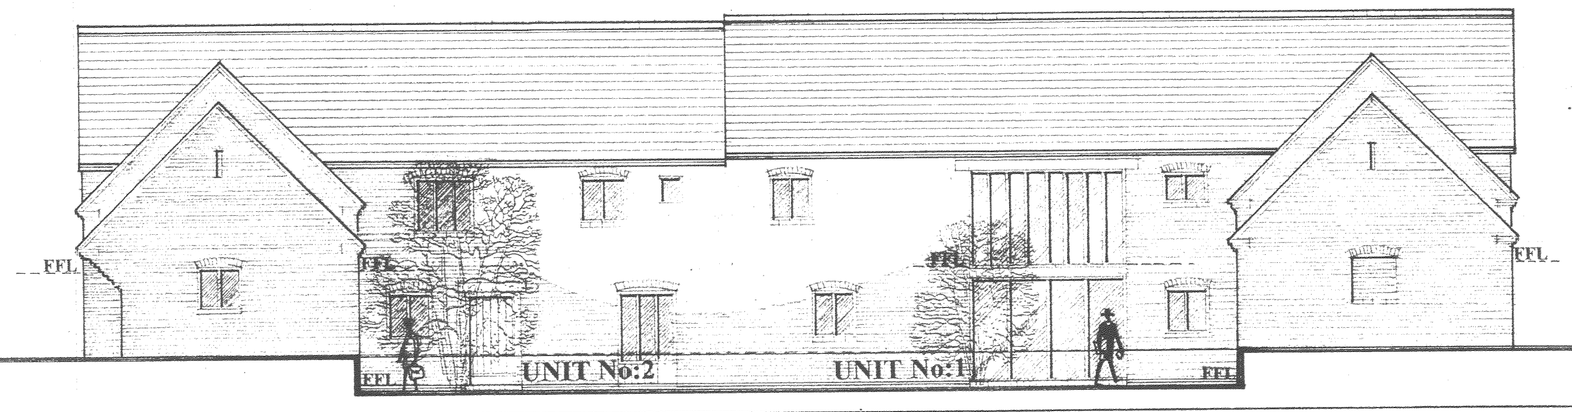

1:100

1:100


PRINCIPAL FACADE (NORTH).



1:100

REAR ELEVATION (SOUTH).

1:100

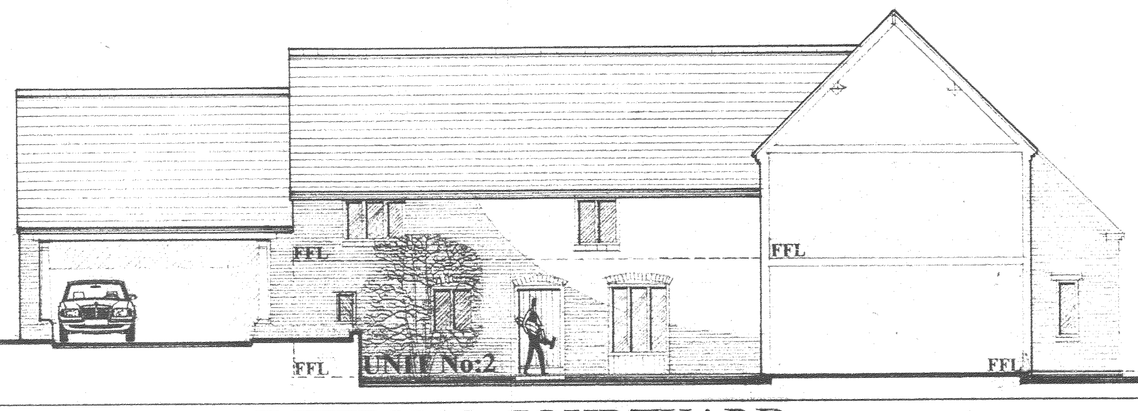

1:100

INTERNAL COURTYARD
ELEVATION (WEST).



1:100

INTERNAL COURTYARD
ELEVATION (EAST).

REV:A MAY 2009.WINDOW POSITION AMENDMENTS.

CLIENT:
Mr.F.Brogan.

PROJECT TITLE:
Proposed Residential Development.
Sycamore Farm
Barton in the Beans
Leicestershire.

DRAWING TITLE:
Proposed Elevations to:-
Units No:1 & No:2.

SCALE:1/100th DATE:March 2009.
DRWG.No:HMD/PD/0171/04.
C copyright HMd/2009.

HOUSEMARTIN
D E S I G N S



TEL/FAX: (0044) 1530 273367