



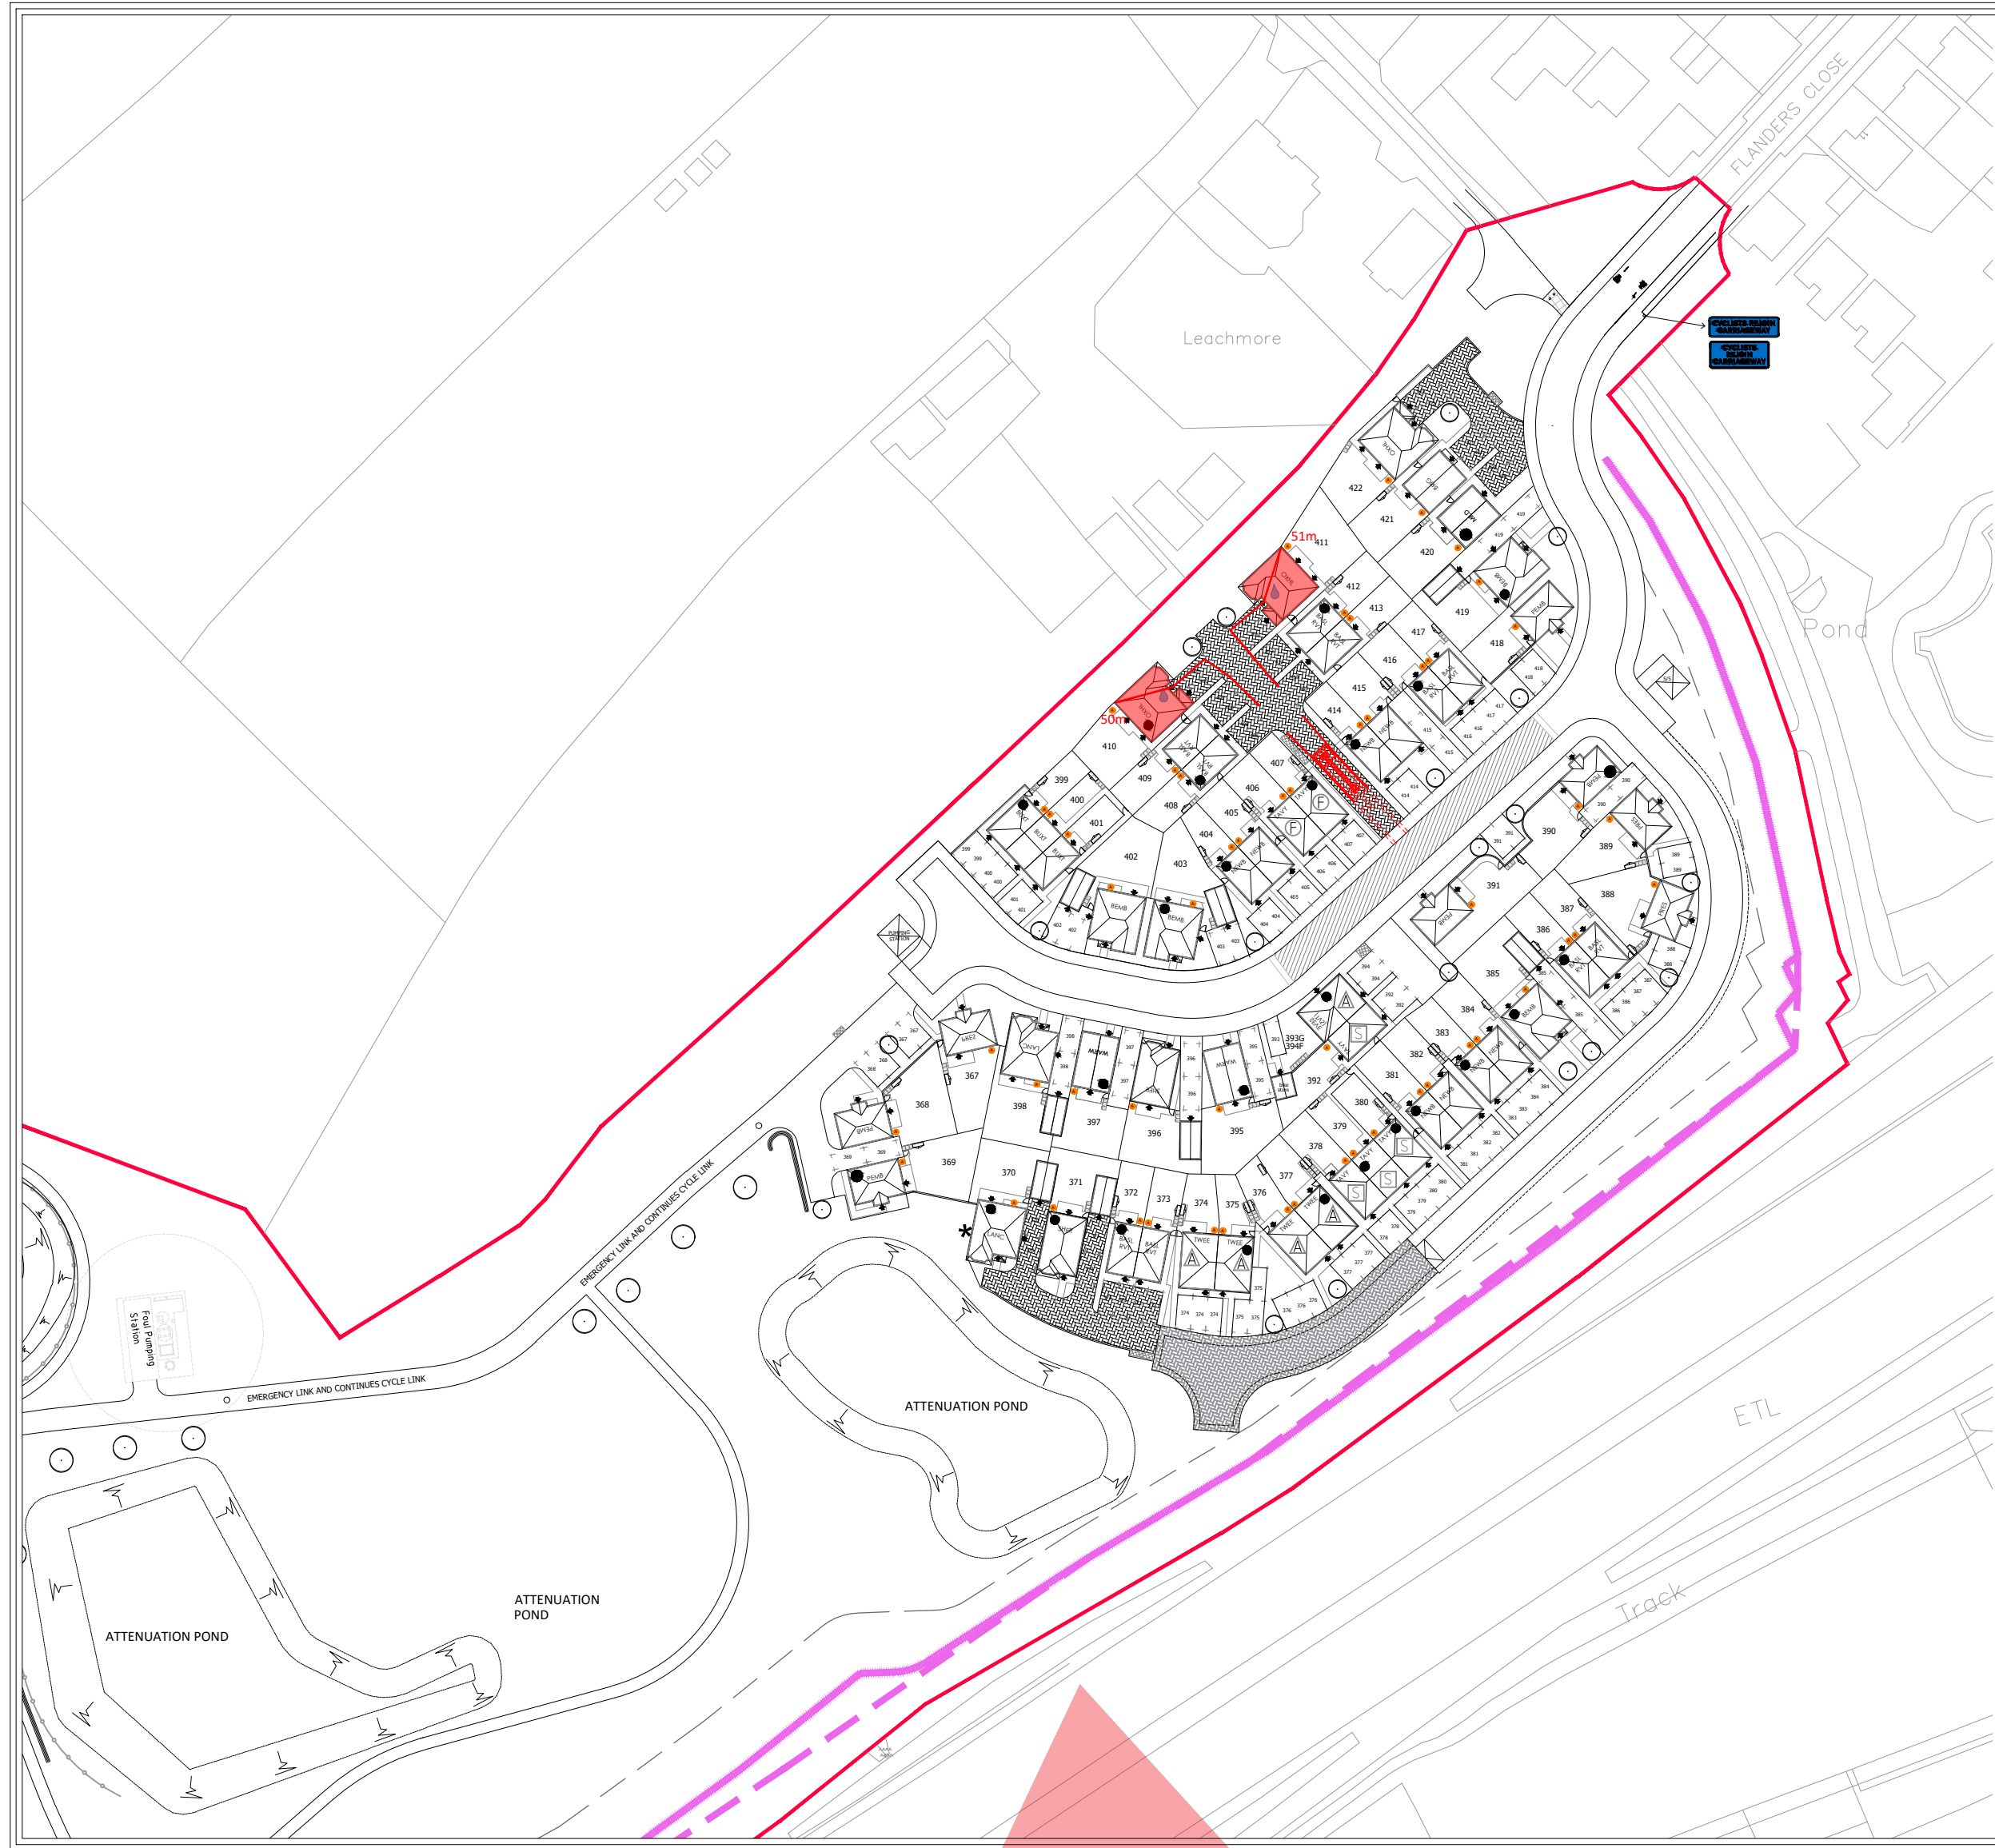

LAND SOUTH OF BURBAGE, BURBAGE

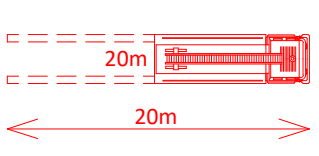

FIRE ENGINE TRAVEL



HOSE PIPE LENGTH (45m MAX)



PLOT REQUIRING SPRINKLER OR FIRE ENGINE TURNING HEAD IF POSSIBLE



C 15.11.25 Updated to risk Site Layout Rev G changes. CB	
A 14.08.25 Updated to risk site layout changes. CB/DL	
P 27.01.25 Sprinklers added to P185 and updated according to CB/DL	
Revision	Date
Amendment	
Initials	
Drawing Status: PRELIMINARY PLANNING CONSTRUCTION	
Development: LAND SOUTH OF BURBAGE	
Location: BURBAGE	
Marking Name: FIRE DISTANCE PLAN	
Drawing Number: 1693-08-02-127	
Revision: C	Scale: 1:1000
Drawn By: DL	Date Started: NOV 23
Checked by:	Date:
	
Redrow Homes Midlands	
Redrow House, Bristol Green, Walscott, Tamworth	
Staffordshire B77 5JH	
Tel: 01827 260600 Fax: 01827 262454 Web: www.redrow.co.uk	
Legal Disclaimer: This layout has been designed after due consideration of our Context & Constraints Plan	