


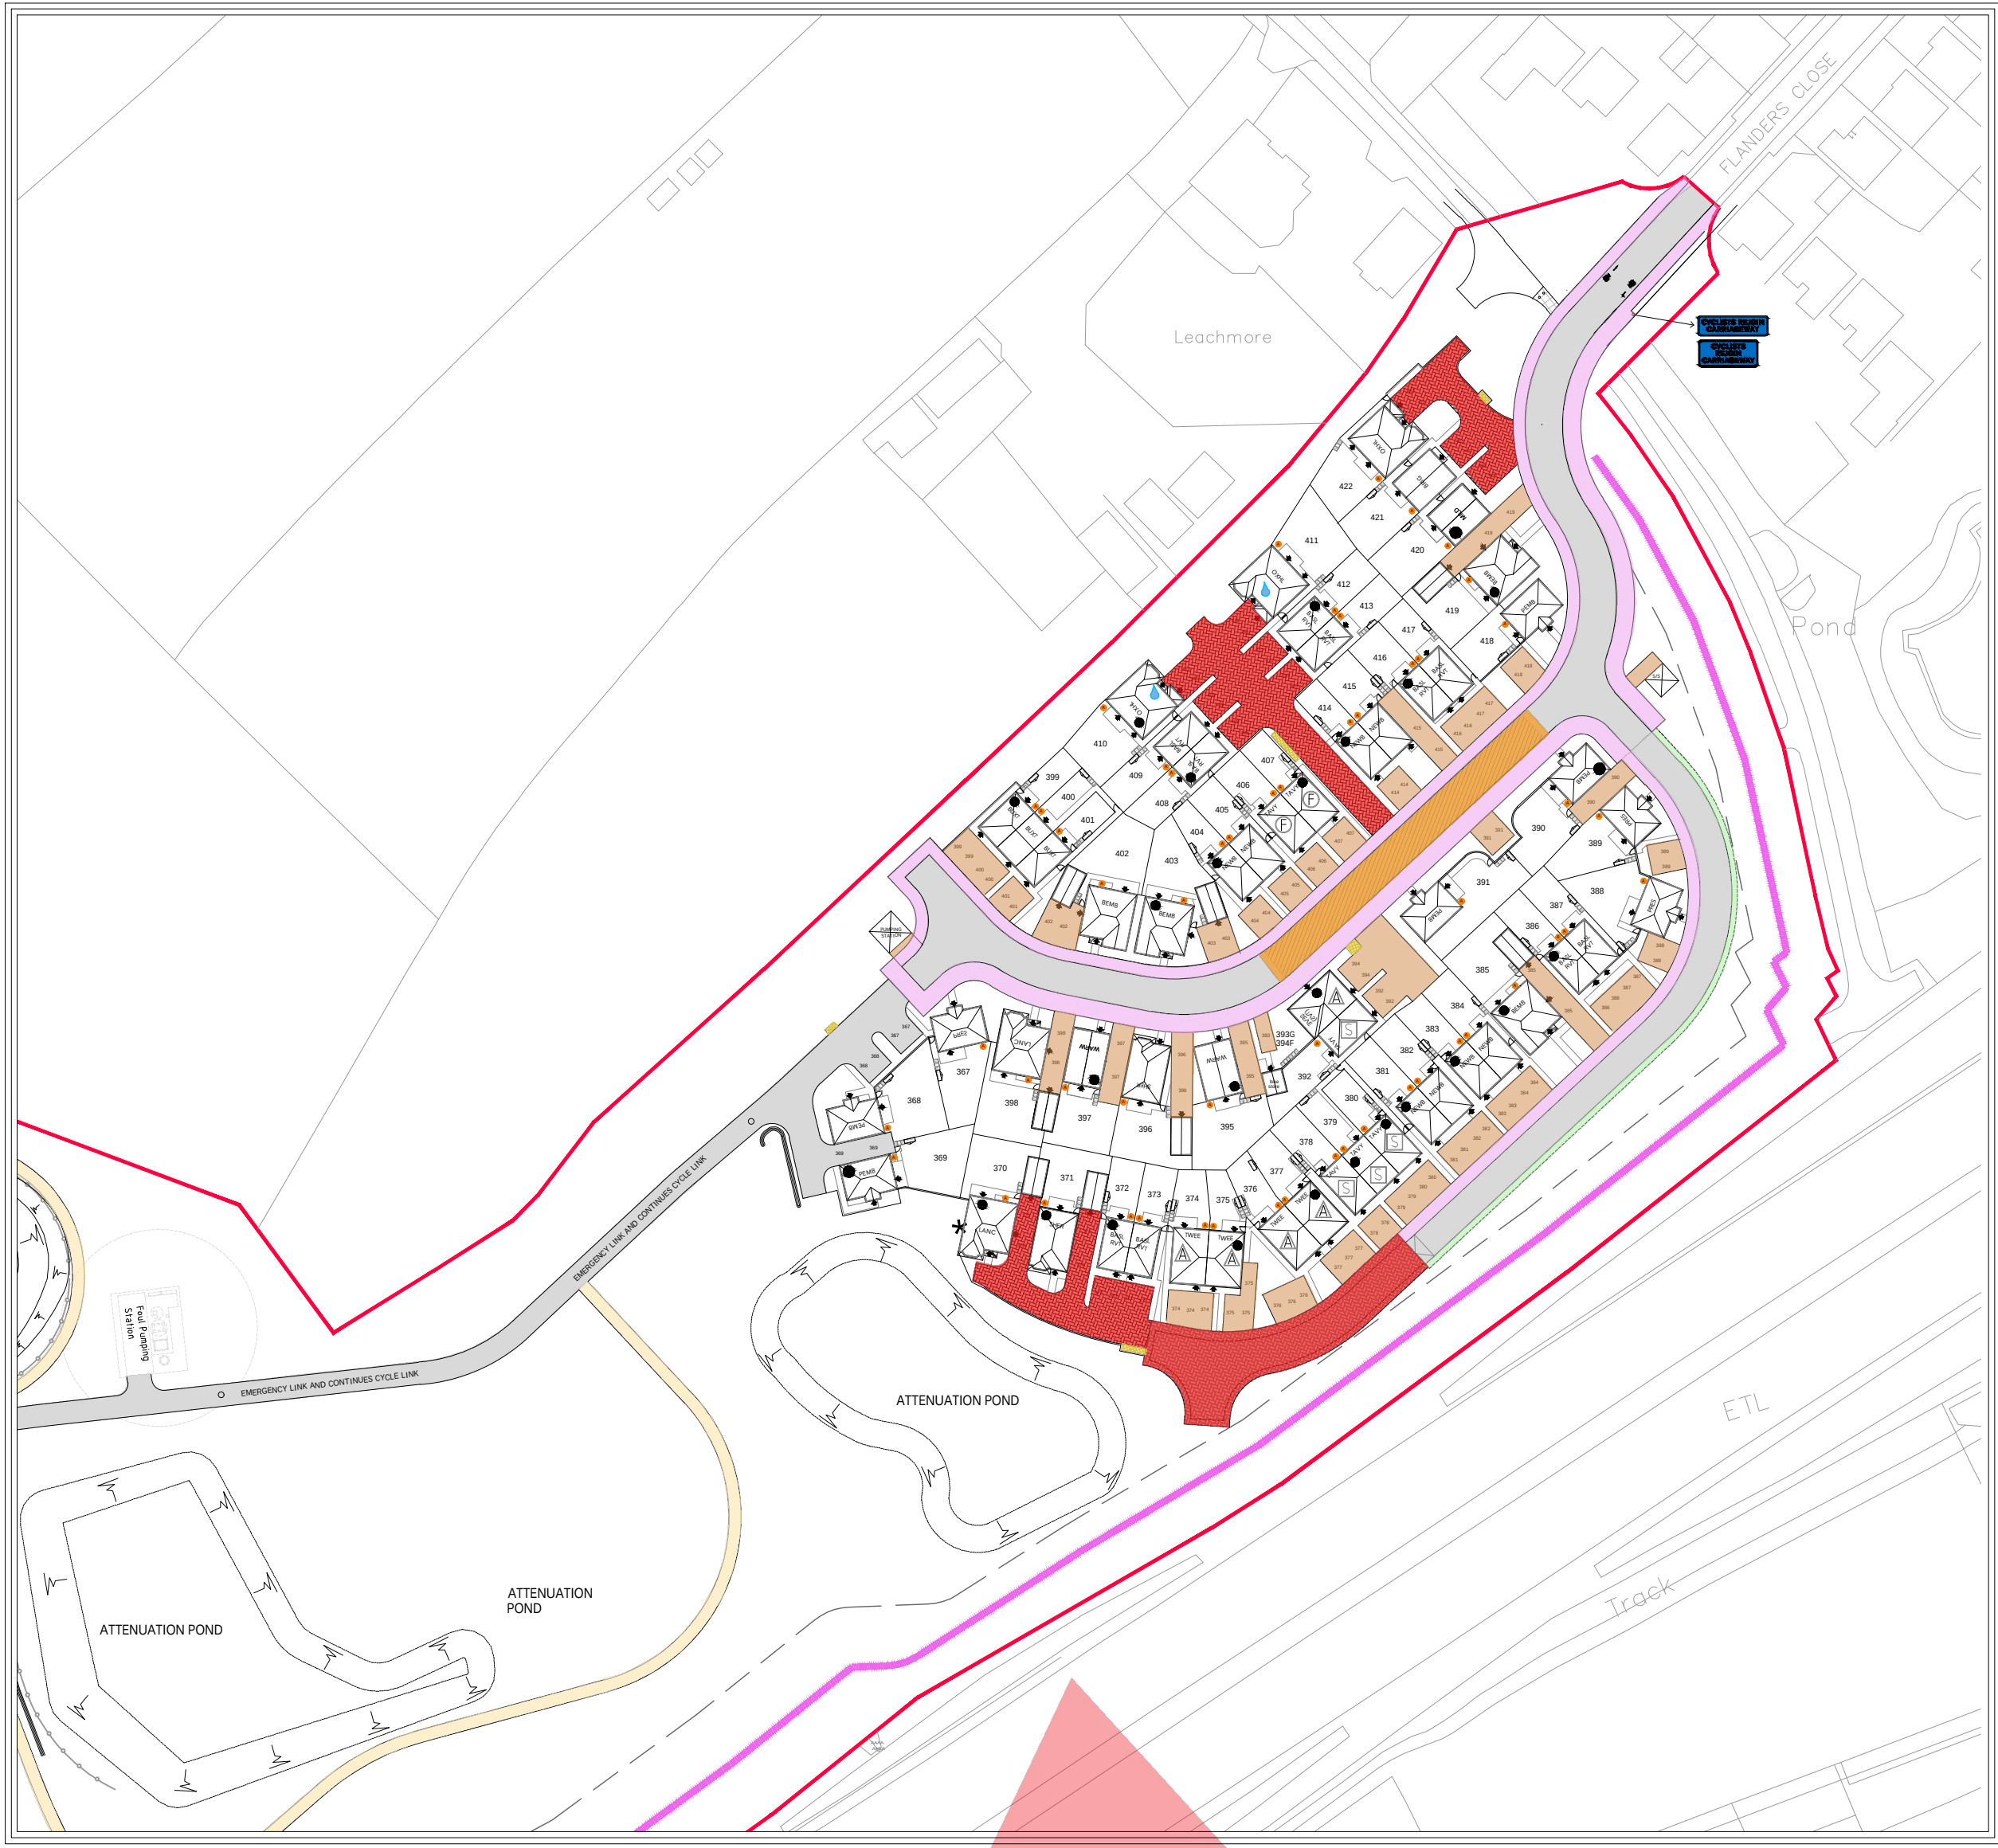

- HIGHWAY
20MM W/C Surface course with 150MM binder base course or to WCC-Highway adoptable standards
- FOOTPATH
25MM AC/S Surface course with 150MM binder base course or to WCC-Highway adoptable standards
- PRIVATE DRIVE / SHARED SURFACE
20MM Surface course with 210MM binder base course
- BRINDLE BLOCK PAVING
60MM Concrete block paving 30MM sharp sand with 420MM binder base course
- RAISED SPEED CONTROL MEASURES - BLOCK PAVING
60MM Concrete block paving 30MM sharp sand with 420MM binder base course
- HOGGIN SURFACE PATH
Rolled crusher surface with granular sub-based and timber board edging
- HIGHWAY GRASS VERGE
- MANAGED GRASS VERGE
- GRASS SCREED
- CONCRETE SLABS
Milford Buff River 600x600

C10.11.25Updated to suit Site Layout Rev C changes

R14.09.25Updated according to site layout changes

A27.01.25Updated according to site layout changes

Revision

Date

Author/checked

Issue/checked

Drawing Status

PRELIMINARY
PLANNING
CONSTRUCTION

☒

Development

LAND SOUTH OF BURBAGE
BURBAGE

Drawing Name

SURFACE MATERIALS
PLAN

Drawing Number

1693-08-02-140

Revision

C

Scale

1:1000

Drawn By

LM/DL

Date started

NOV 23

Checked by

Date

REDROW

Redrow Homes Midlands
Redrow House, 11 Great Green, Walscott, Tamworth
Staffordshire B77 5PW
Tel: 01827 260600 Fax: 01827 262454 Web: www.redrow.co.uk

Legal Disclaimer Text

This layout has been designed after due consideration of our
Context & Constraints Plan

LAND SOUTH OF BURBAGE, BURBAGE