
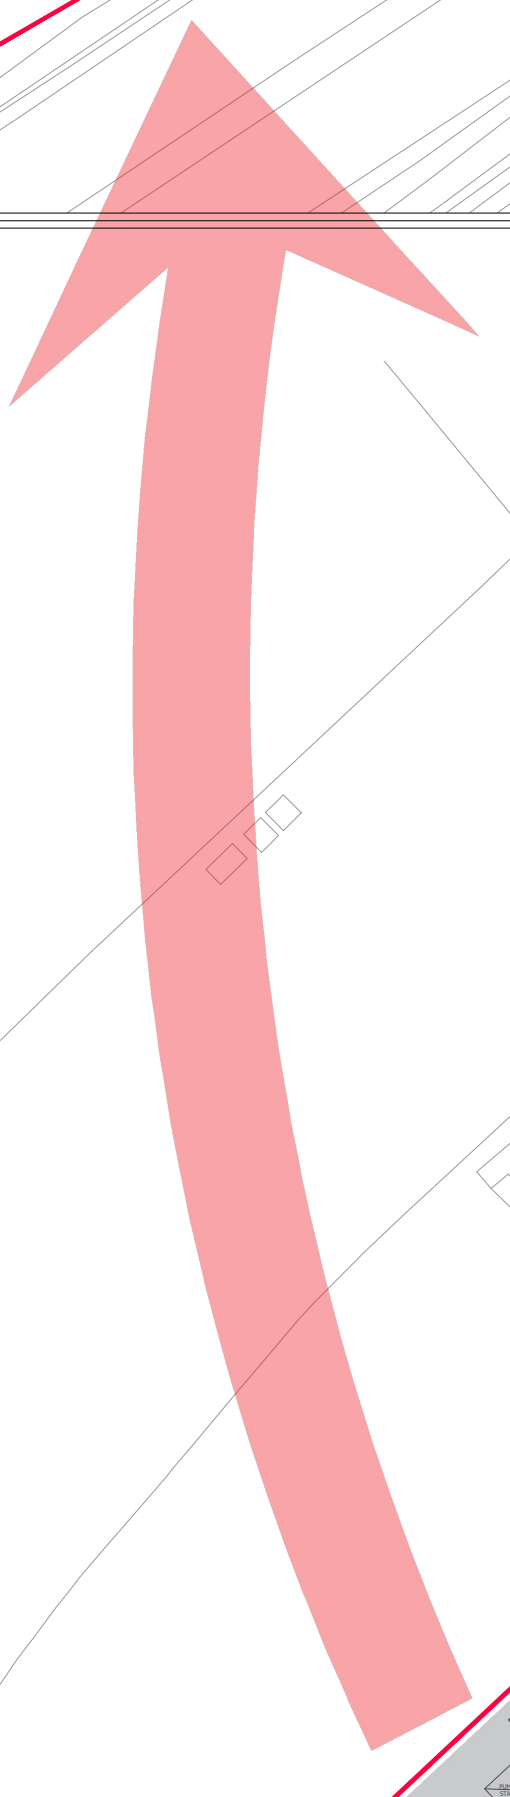


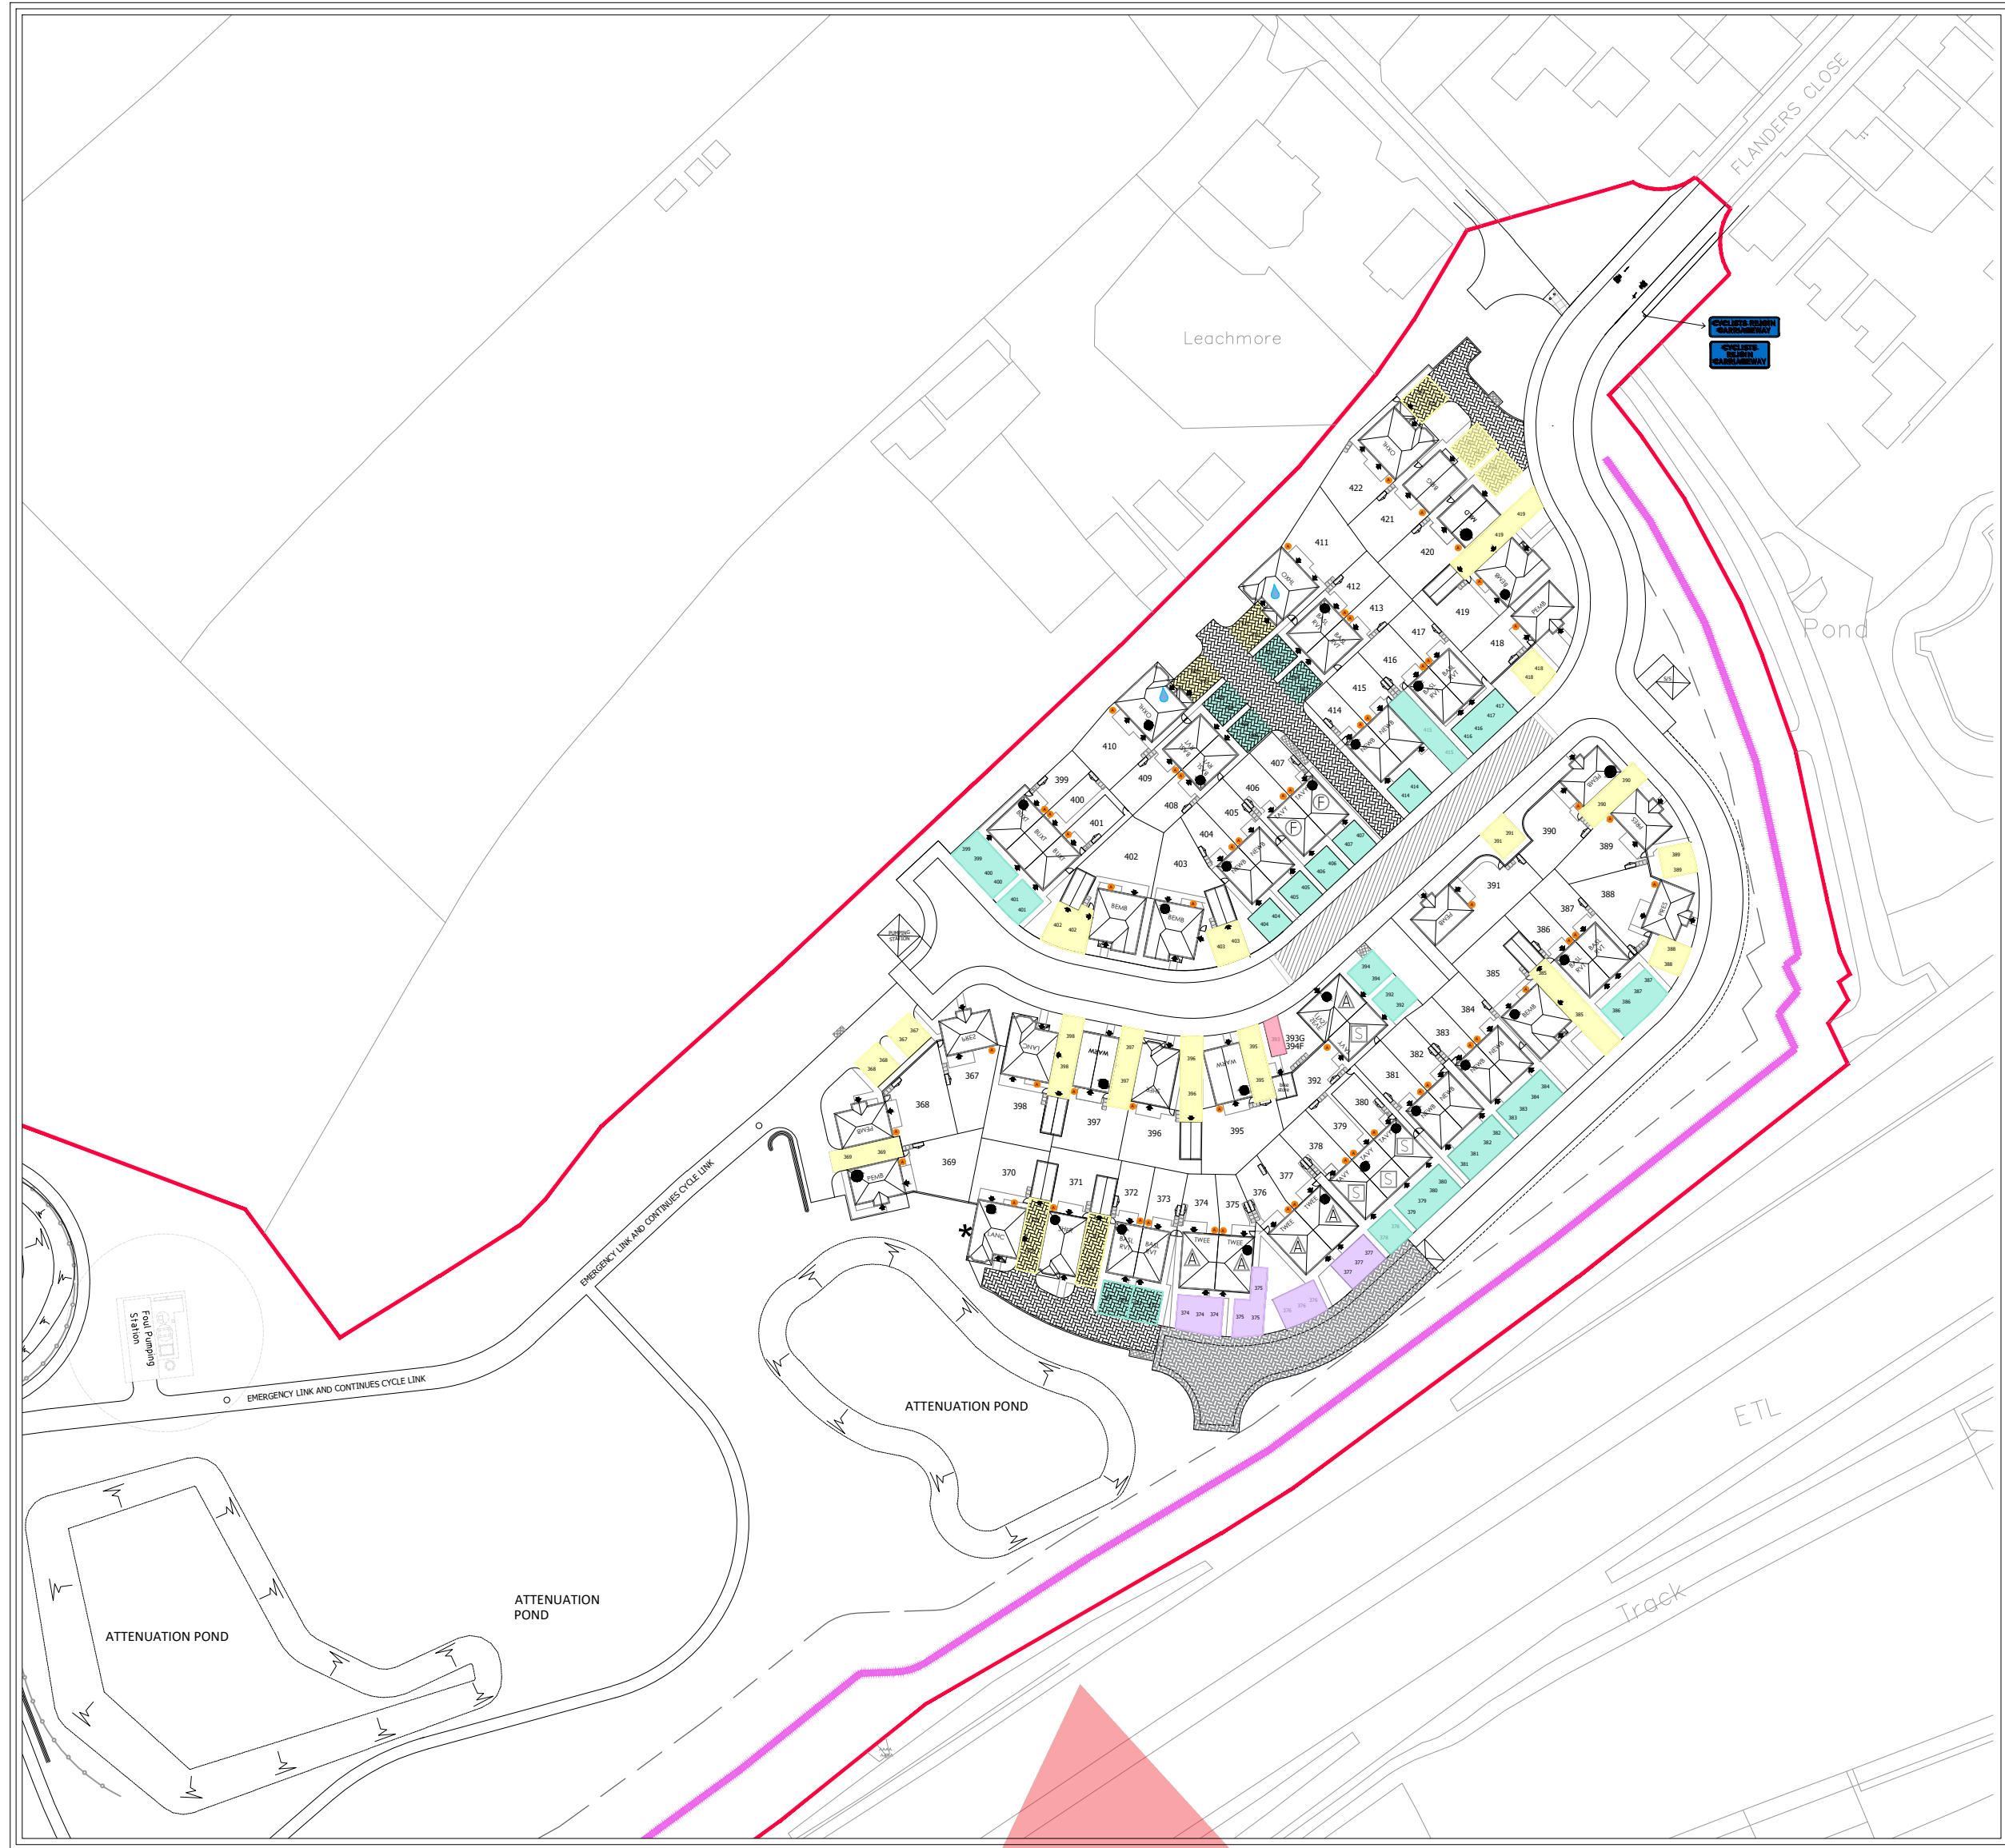

LAND SOUTH OF BURBAGE, BURBAGE

- KEY
- Parking for 1 bed dwelling - minimum 1no. space
 - Parking for 2 bed dwelling - minimum 1no. space
 - Parking for 3 bed dwelling - minimum 2no. spaces
 - Parking for 4 bed dwelling - minimum 2no. spaces
 - Parking for 5 bed dwelling - minimum 3no. spaces
 - Unallocated parking

C 15.11.25 Updated to take Site Layout Rev 0 changes		CR
B 14.08.25 Updated according to Site Layout changes		CR
A 17.03.25 Updated according to Site Layout changes		CR
Revision	Date	Amendment

Drawing Status		PRELIMINARY PLANNING CONSTRUCTION	☒
Development			
Location			
Marking Name			
Drawing Title			
Drawing Number			
Revision		C	Scale 0m 1:1000
Drawn By		LM/DL	Date Started NOV 23
Checked by			Date

REDROW
Redrow Homes Midlands
Redrow House, 10000 Green, Walscott, Tamworth
Staffordshire B77 5PA
Tel: 01827 260600 Fax: 01827 262454 Web: www.redrow.co.uk

Legal Disclaimer: This layout has been designed after due consideration of our Context & Constraints Plan