


Contractors responsibility to check all site dimensions & levels prior to commencing works.
Contractor to comply in all respects with current building regulations & guidelines whether specified on this drawing or not.
The drawing must be read & checked against any other specialist drawings provided by the company or by consultants.
This drawing and the works depicted are the copyright of the company & may not be replicated without written permission.

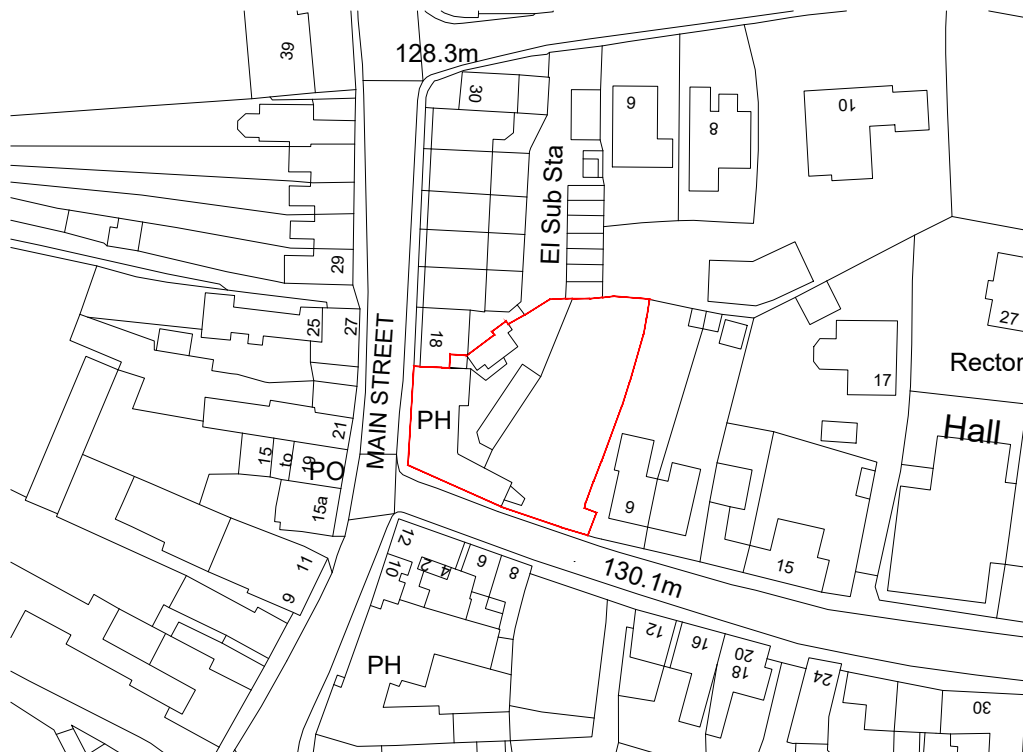

Ordnance Survey, (c) Crown Copyright 2023. All rights reserved. Licence number 100022432

1:1250



1		ADDED SCALE BAR		AF	
 MARSTON'S					
PROJECT Ye Olde Red Lion 1 Park Street, Market Bosworth, Nuneaton, CV13 0LL					
TITLE Location Plan					
SCALE 1:1250 @ A4				DATE MAY 2023	
DRAWN BY AF	CHECKED BY -	DRAWING No. 05/05/9631/LP			REV 1
MARSTON'S PLC ST JOHNS HOUSE ST JOHNS SQUARE WOLVERHAMPTON WV2 4BH TEL:01902 907250					