
BLOCK PLAN SHOWING
CHANGING ROOMS
+
CAR PARKING
Scale 1:200

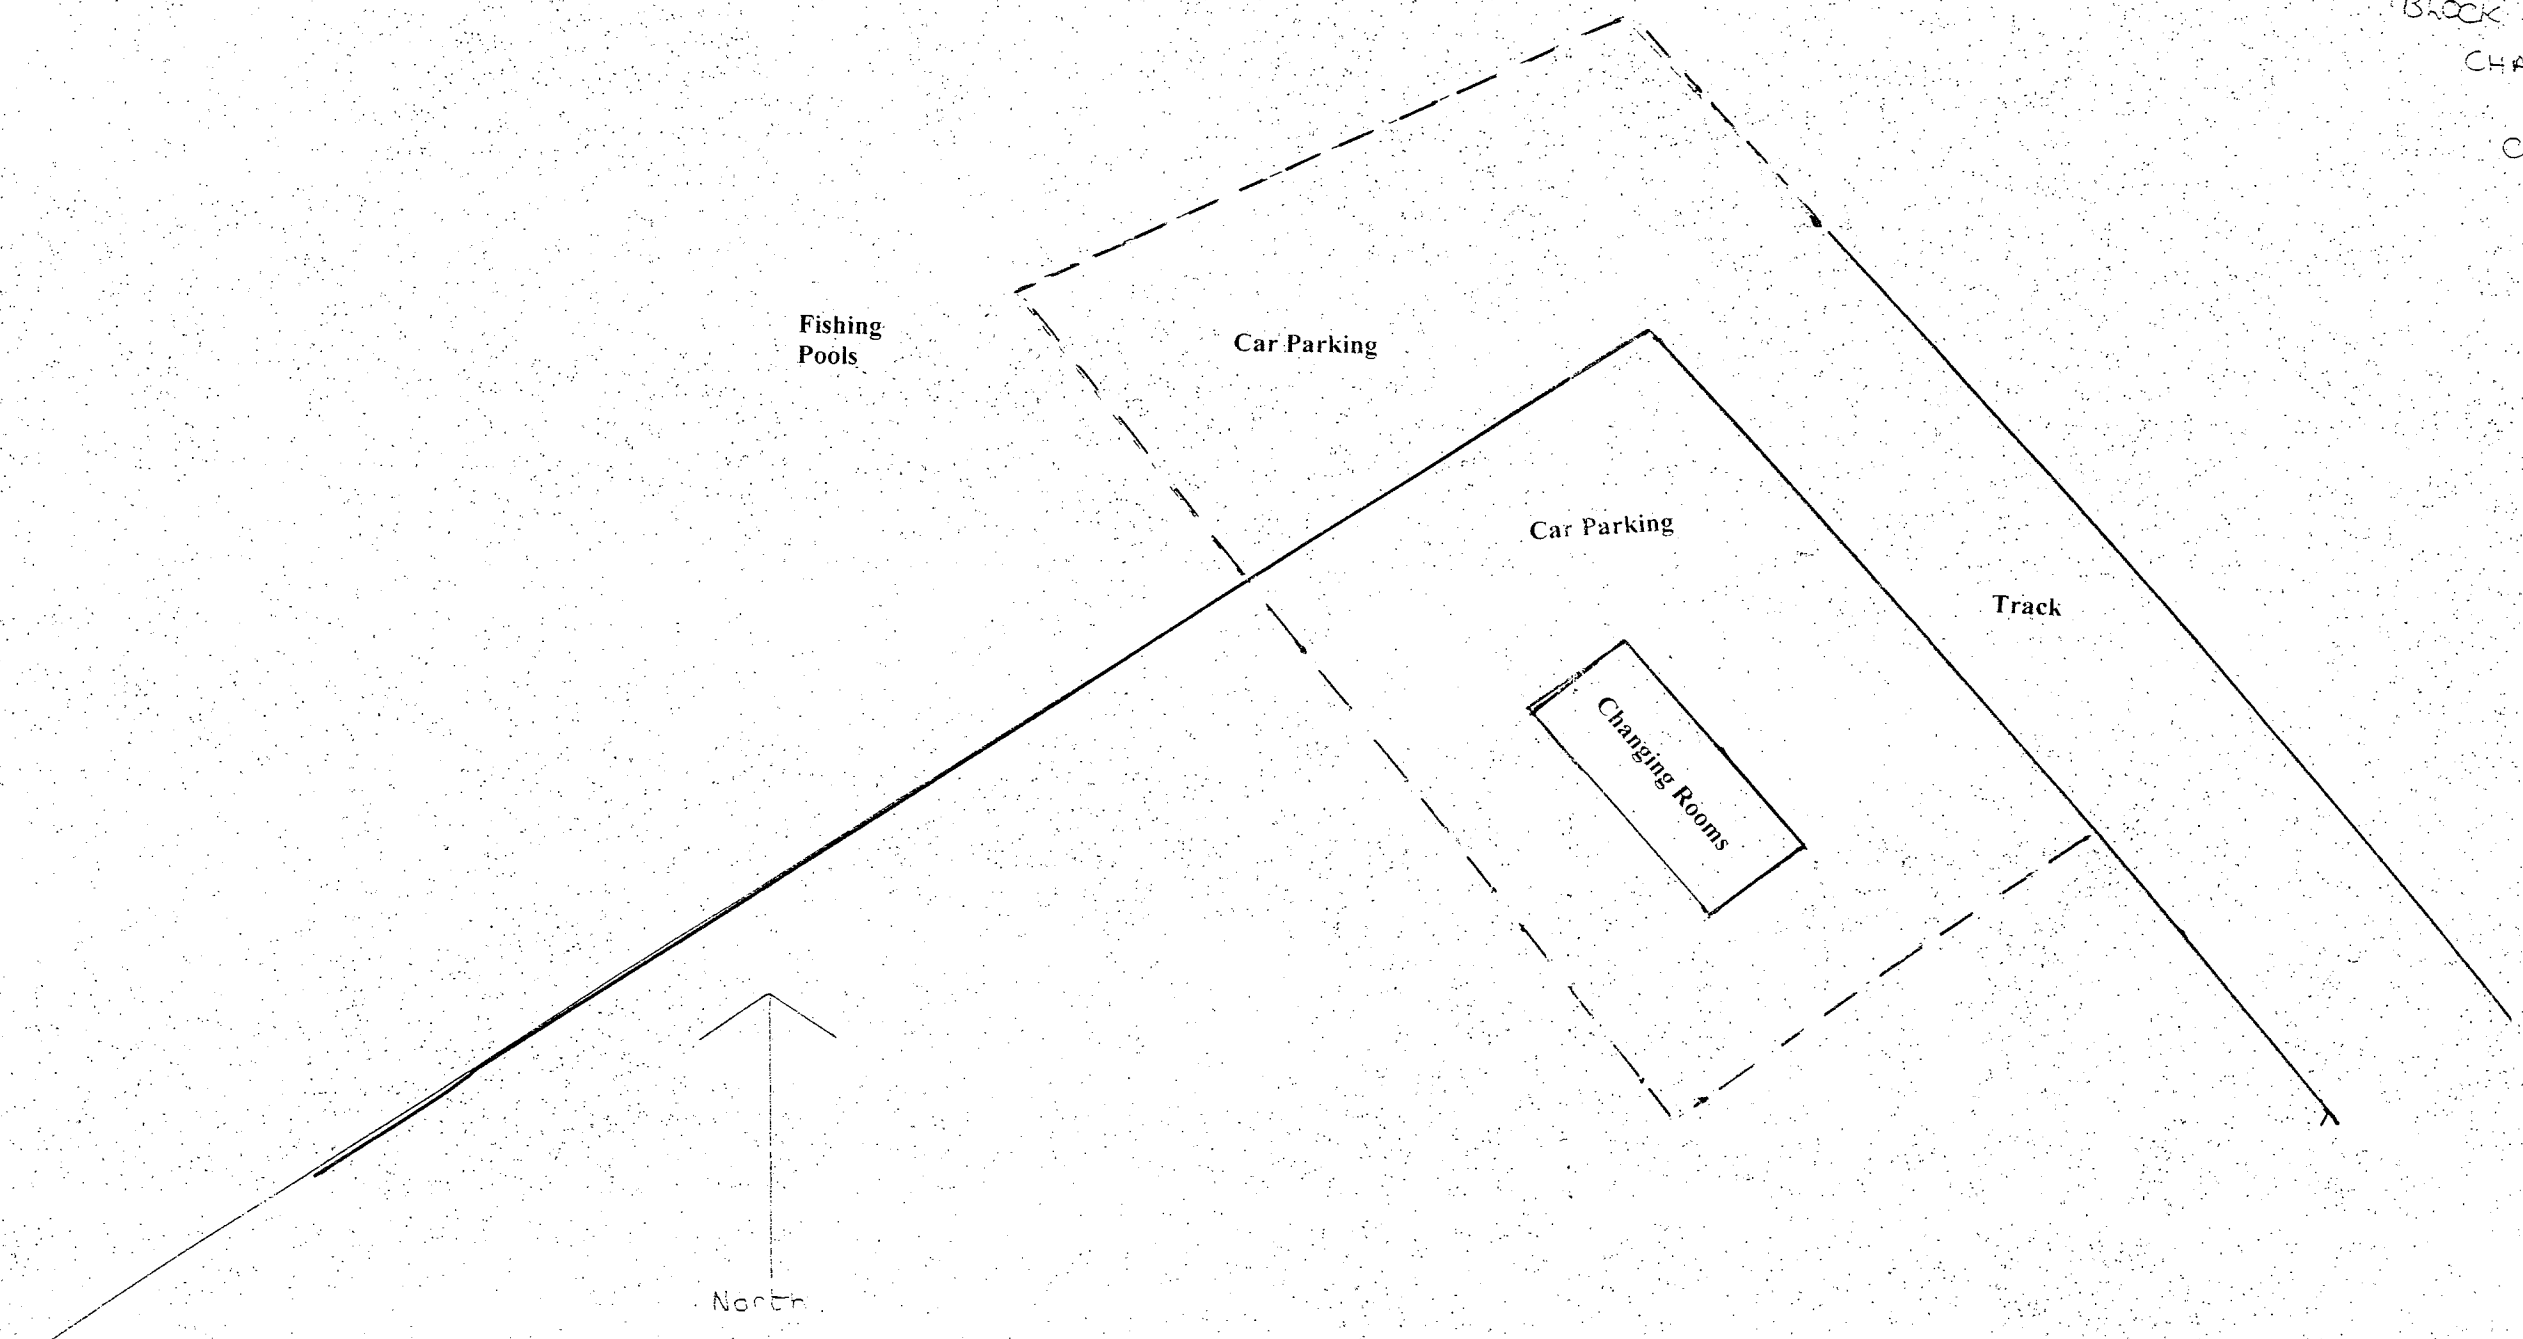

DEVELOPMENT SERVICES
20 AUG 2010
RECEIVED