


AS PROPOSED

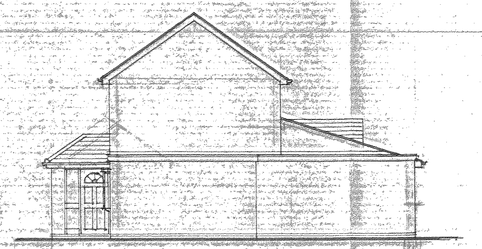


S. W. ELEVATION

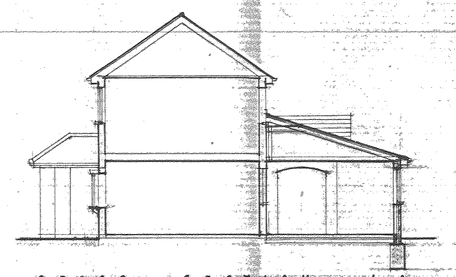


CROSS SECTION. A-A

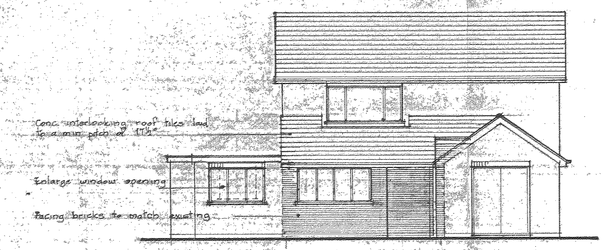


S. E. ELEVATION

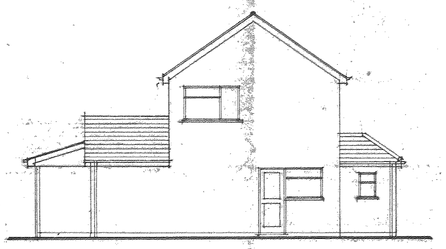

N. E. ELEVATION.

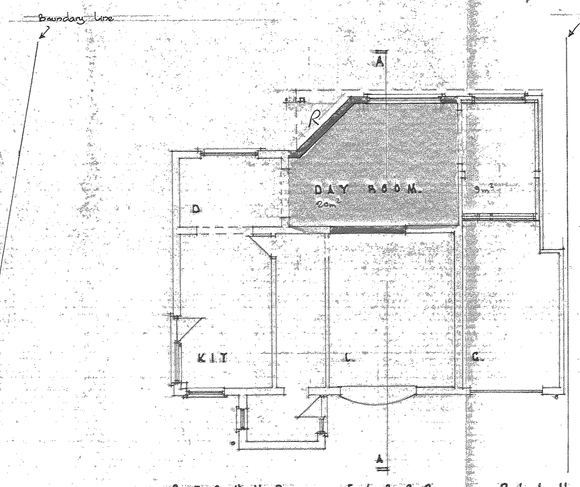


GROUND FLOOR PLAN.

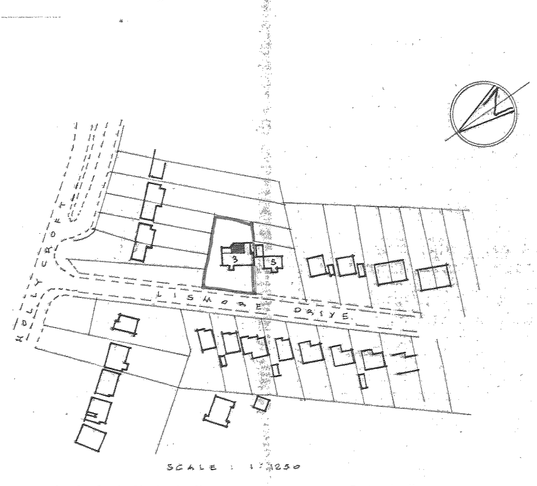


LOCATION PLAN.


AS EXISTING.

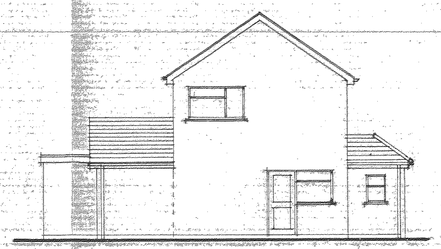

N. E. ELEVATION.

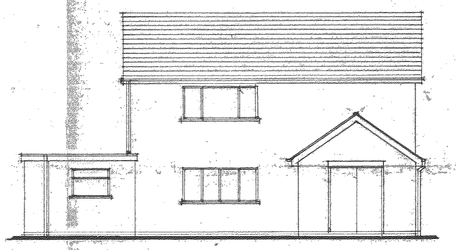

S. E. ELEVATION

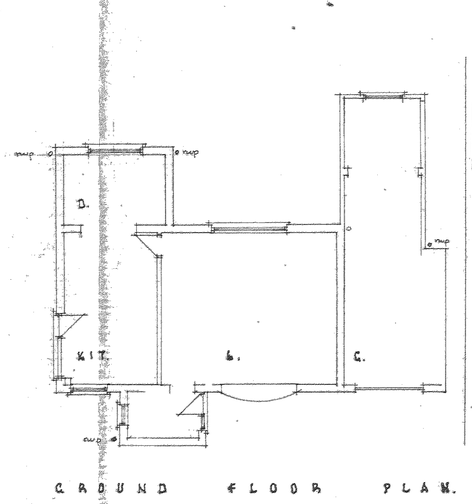

GROUND FLOOR PLAN.

DEVELOPMENT SERVICES
15 NOV 2007
RECEIVED

PROPOSED SINGLE STOREY DAYROOM EXTENSIONS TO REAR OF 3. LISMORE DRIVE HINCKLEY FOR MR. & MRS. S. LAVENDER.

SCALE 1:100 DRAWN BY : C. J. RUSTED M.C.I.A.T.

DRWG Nº L102007.1.