



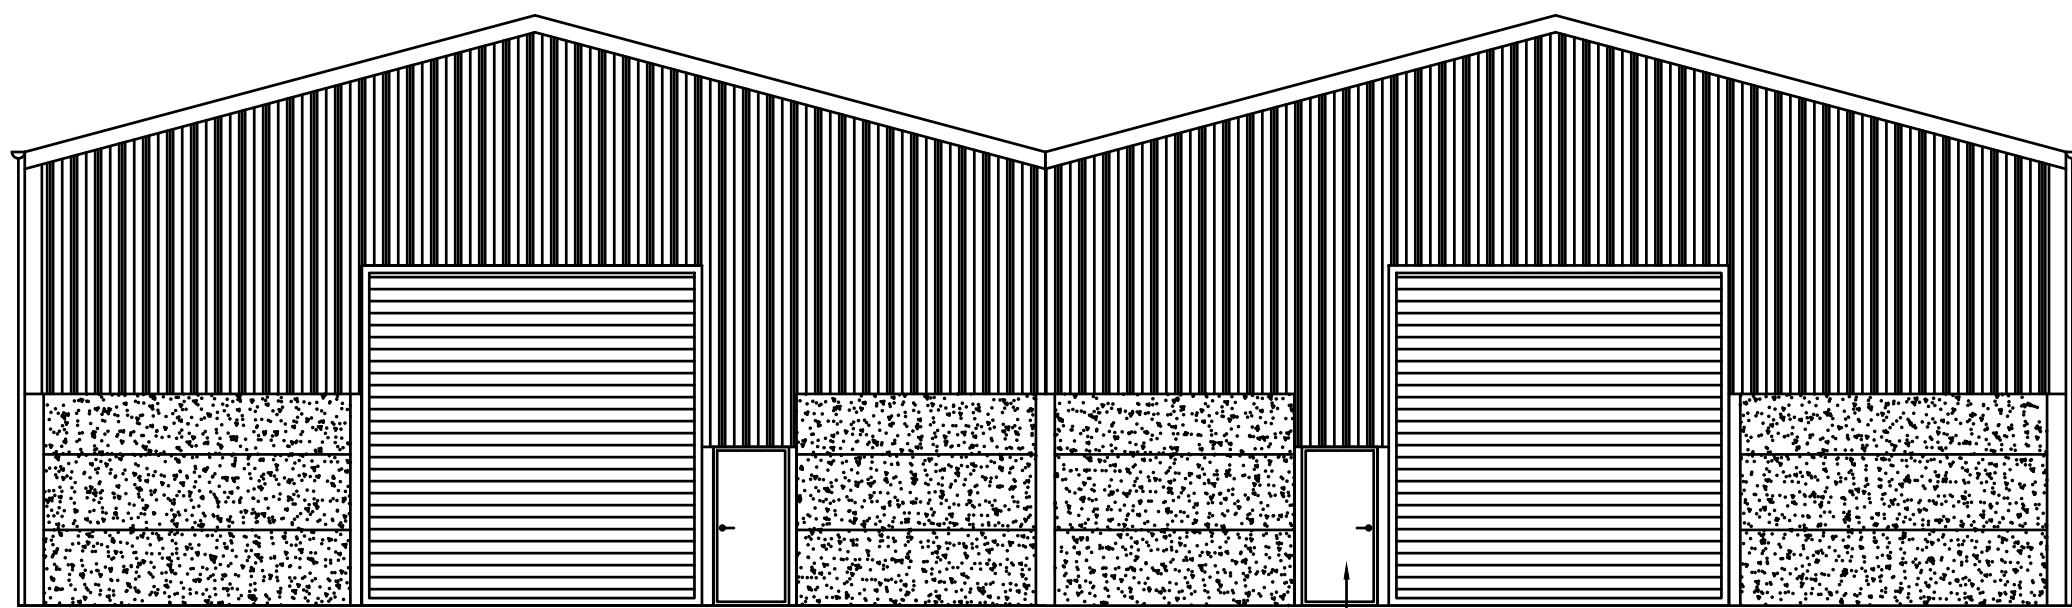

ELEVATION 10 - 6


4 No pressed steel personnel doors

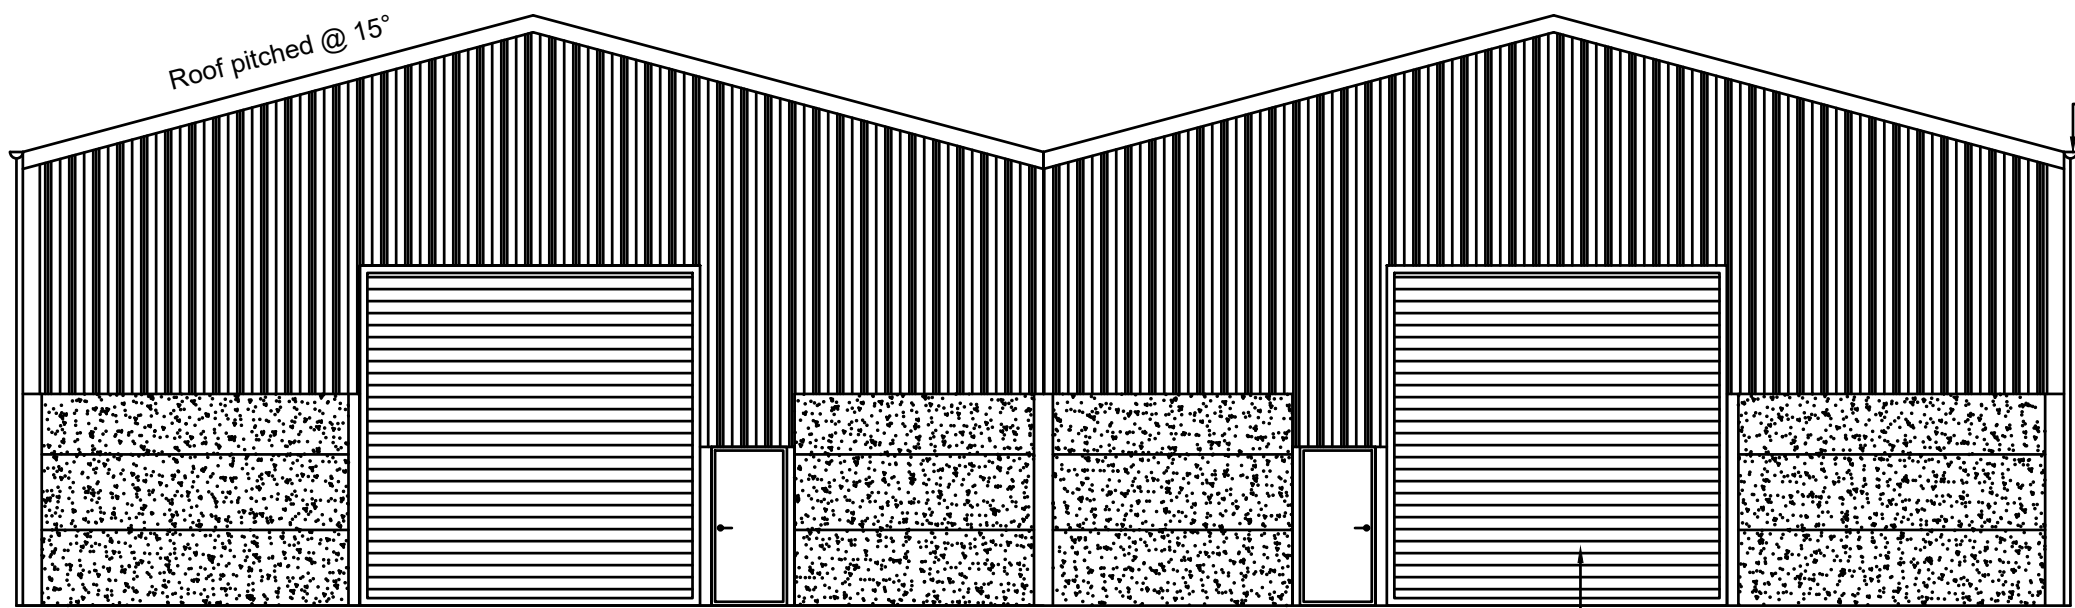


ELEVATION 10 - 6

4 No galvanized steel roller shutter doors 4.5m wide x 4.5m high

170mm pvc half round gutters (Black)

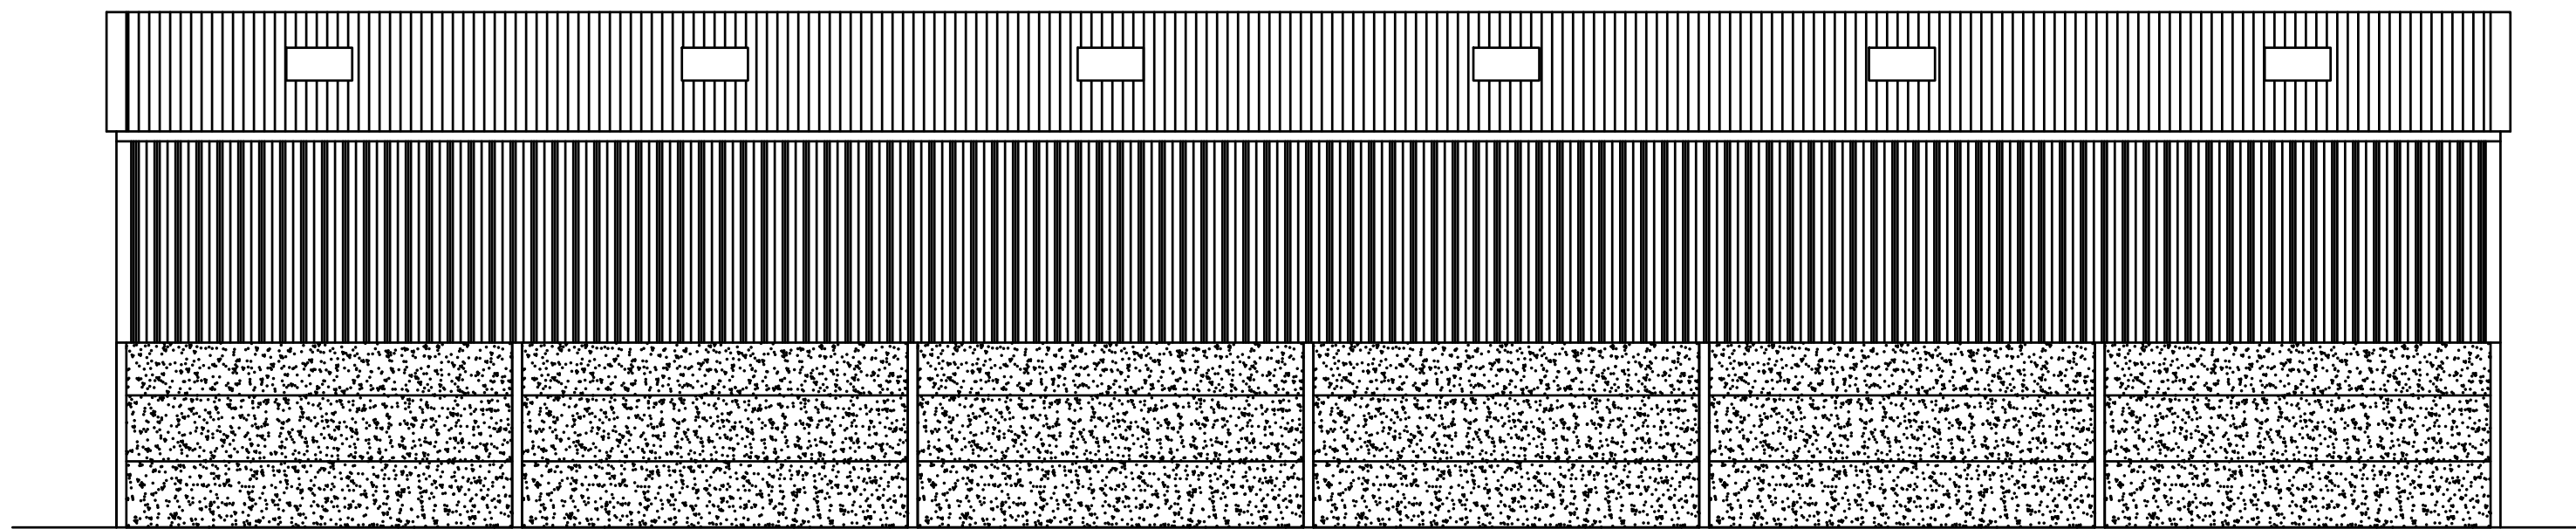

ELEVATION 10 - 6

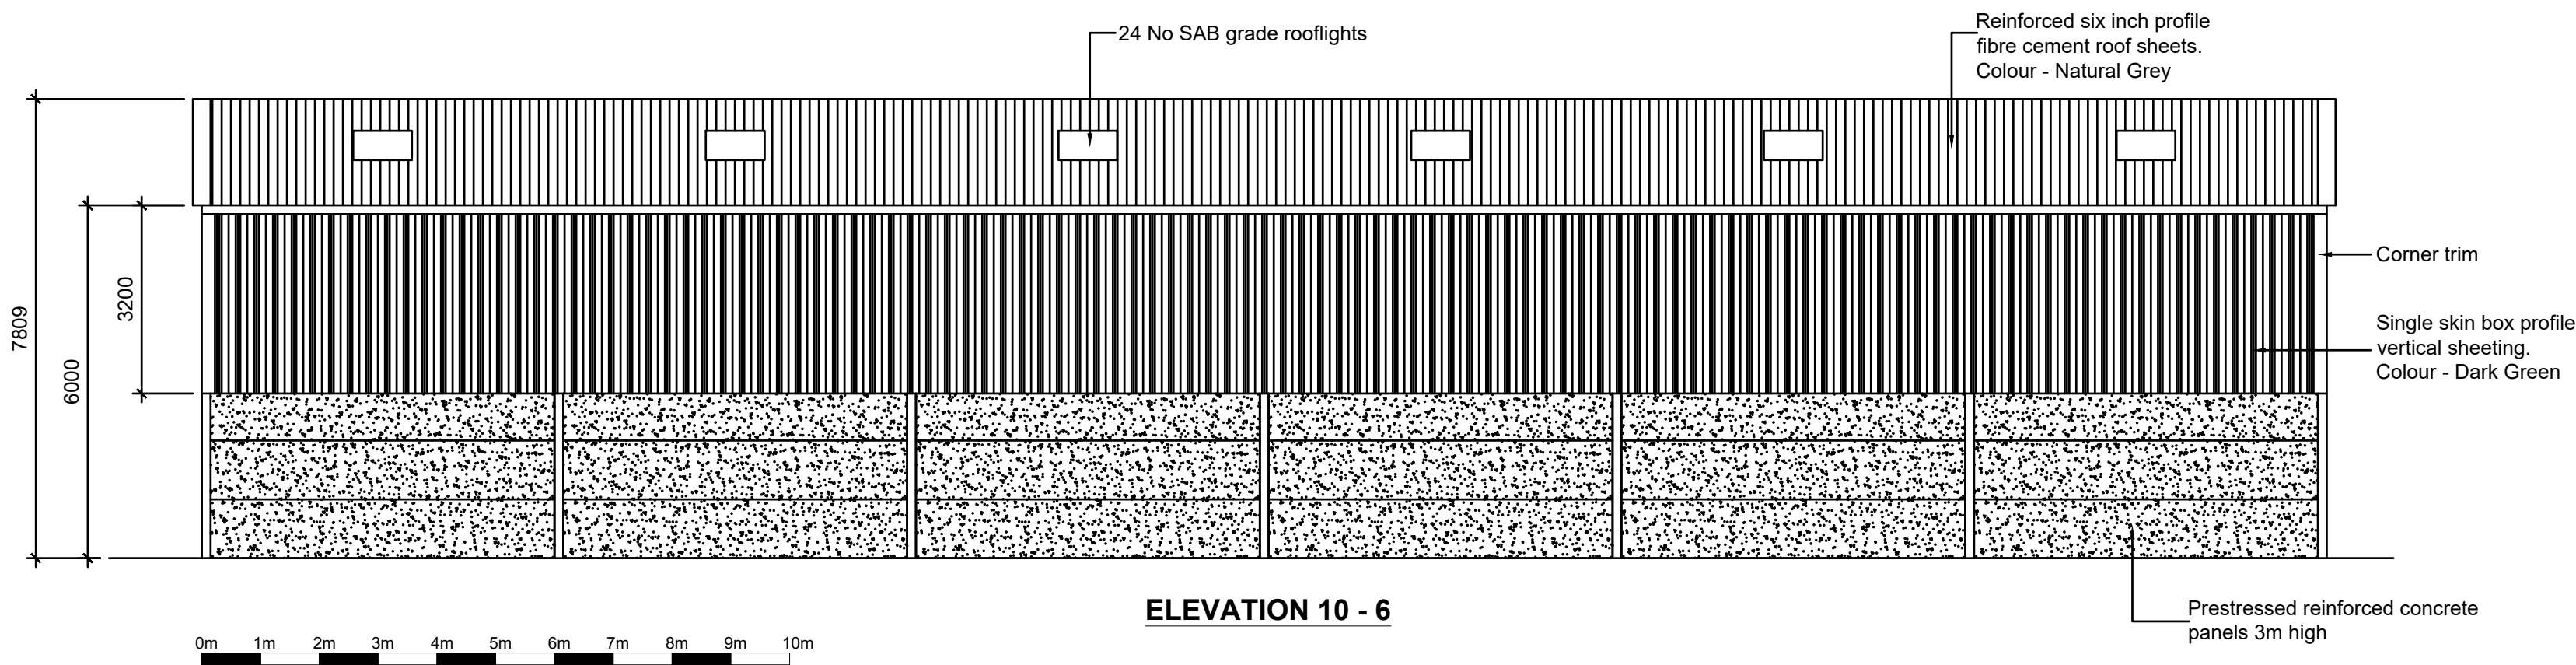

ELEVATION 10 - 6

**NOTE!**  
ALL MAPS REPRODUCED UNDER LICENCE No 100047474.

**NOTE**  
ALL MATERIALS USED ON THE PROPOSED STRUCTURE WILL BE IN KEEPING WITH THE ADJOINING AND SURROUNDING BUILDINGS.

**COPYRIGHT NOTICE**  
DRAWING REMAINS THE PROPERTY OF CT PLANNING AND MAY NOT BE REPRODUCED OR ALTERED WITHOUT THE PRIOR CONSENT OF MARK TUSON.

|                                                                            |                                              |
|----------------------------------------------------------------------------|----------------------------------------------|
| <b>Date</b><br>Sept 2024                                                   | <b>Approved by</b>                           |
| <b>Drawn by</b><br>MT                                                      | <b>Scale - 1 : 100 (A1)</b>                  |
| <b>Notes</b>                                                               |                                              |
| <b>Client</b><br>Mr and Mrs Garland<br>Mythe Farm<br>Atherstone<br>CV9 3PF | <b>Details</b><br>Proposed new farm building |

CT PLANNING  
Tel - 01543 418779  
Email - apps@ctplanning.co.uk  
Web - www.ctplanning.co.uk

Three Spires House, Station Road,  
Lichfield, Staffordshire, WS13 6HX

REVISION:- A.

DRAWING NO:- MT / 1591 / 2

