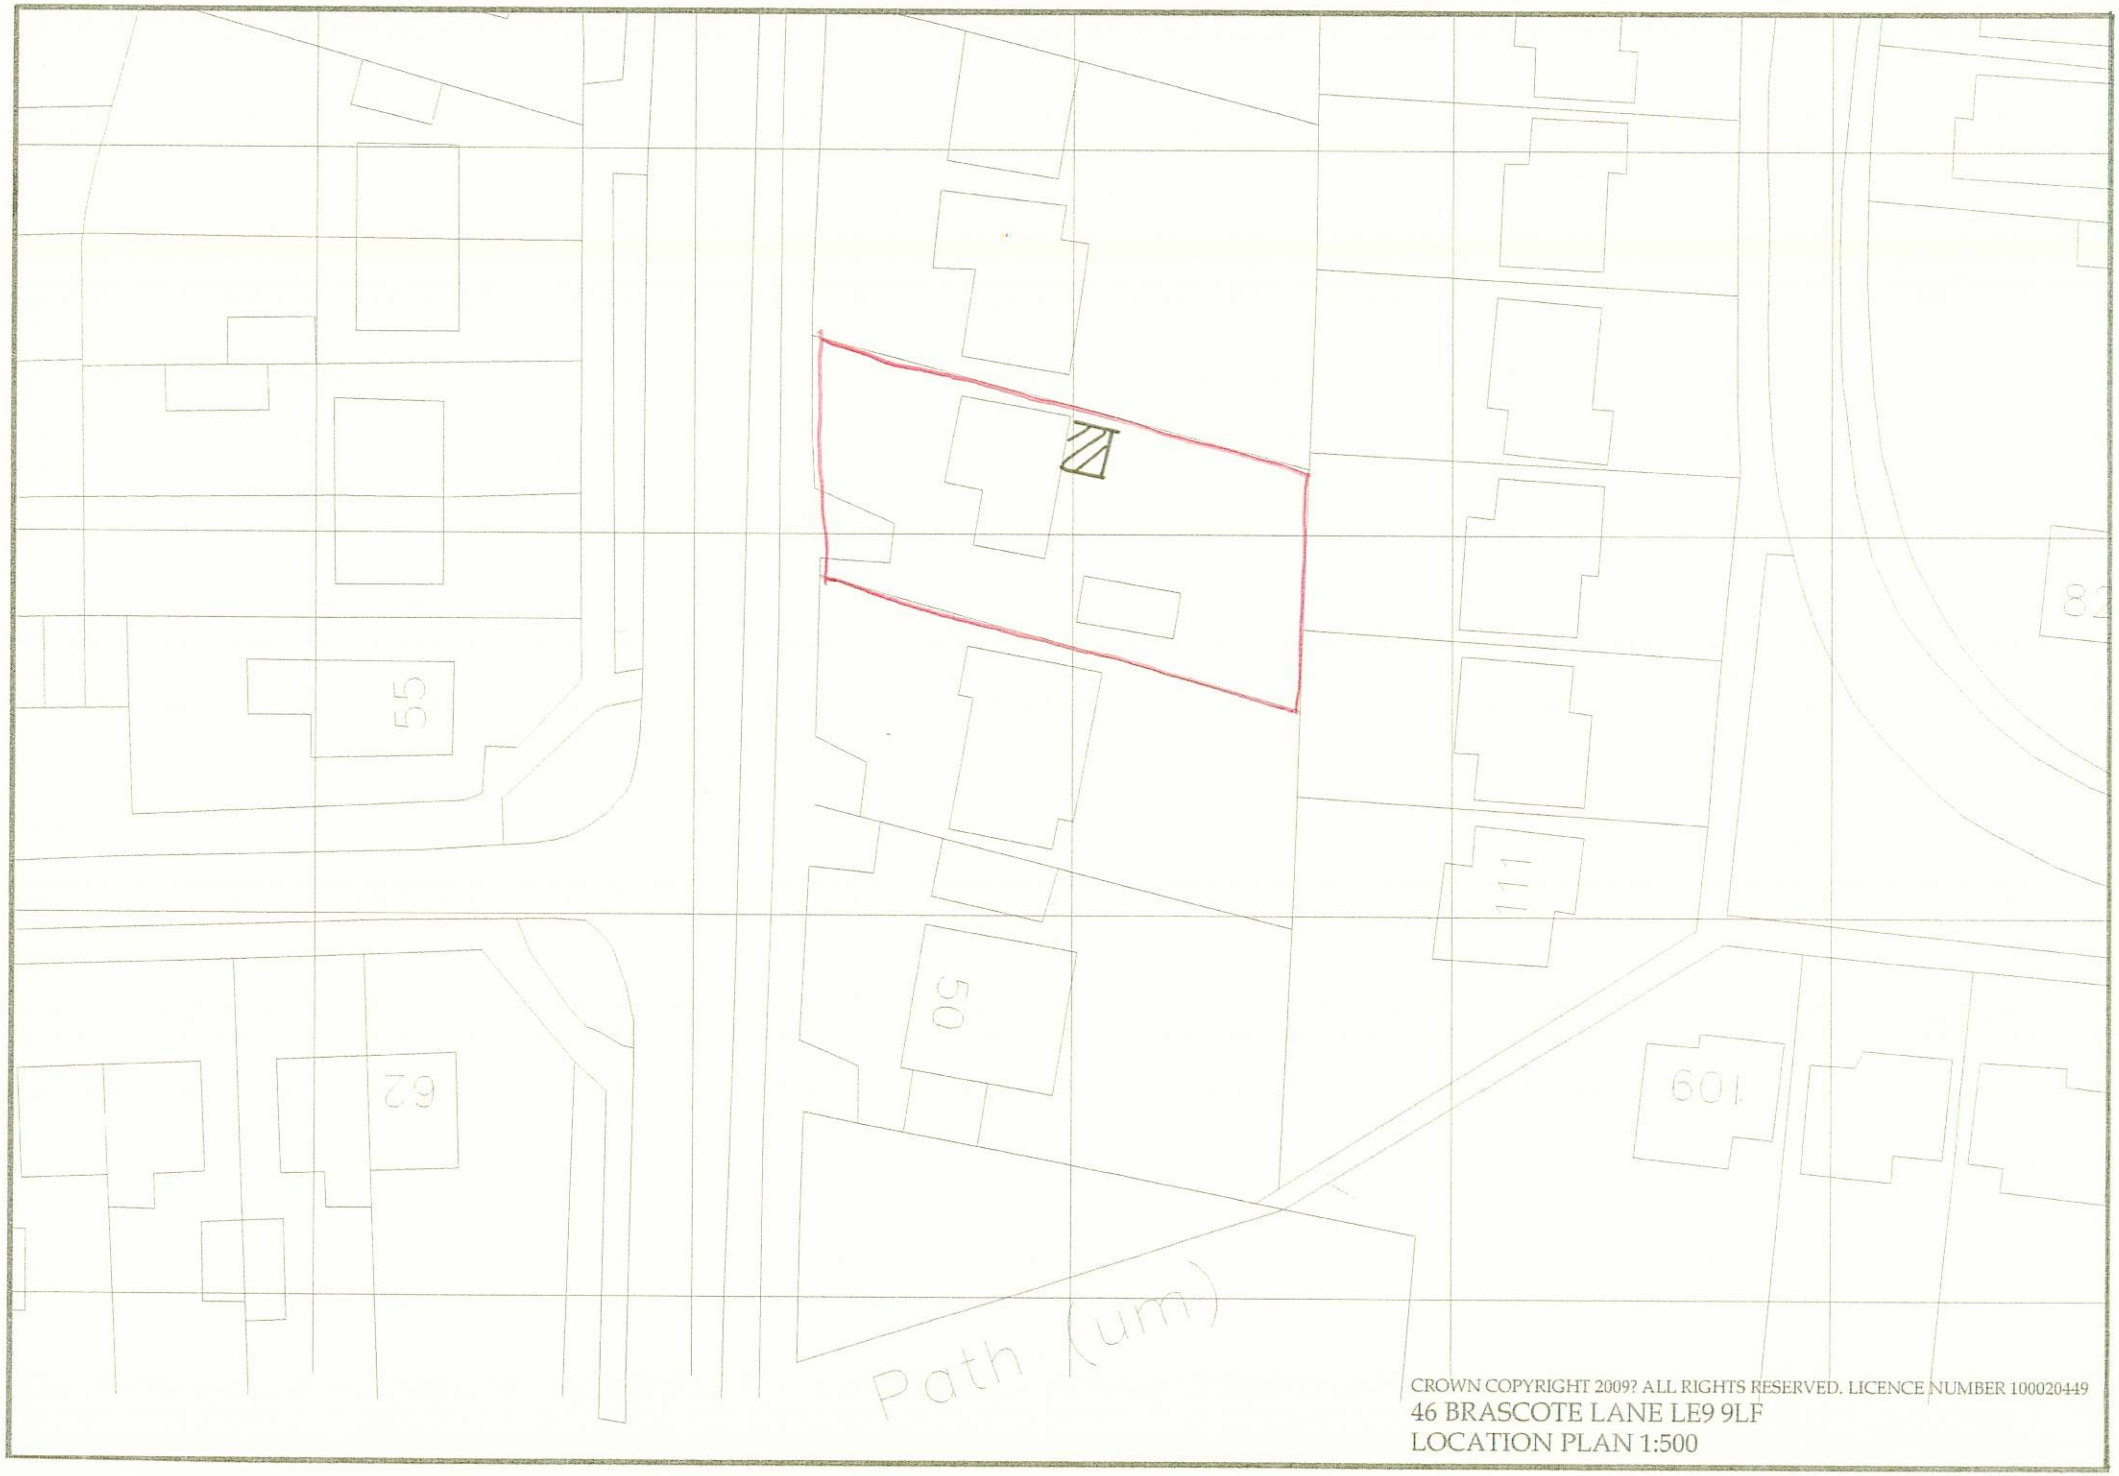

CROWN COPYRIGHT 2009? ALL RIGHTS RESERVED. LICENCE NUMBER 100020449

46 BRASCOTE LANE LE9 9LF

LOCATION PLAN 1:500