



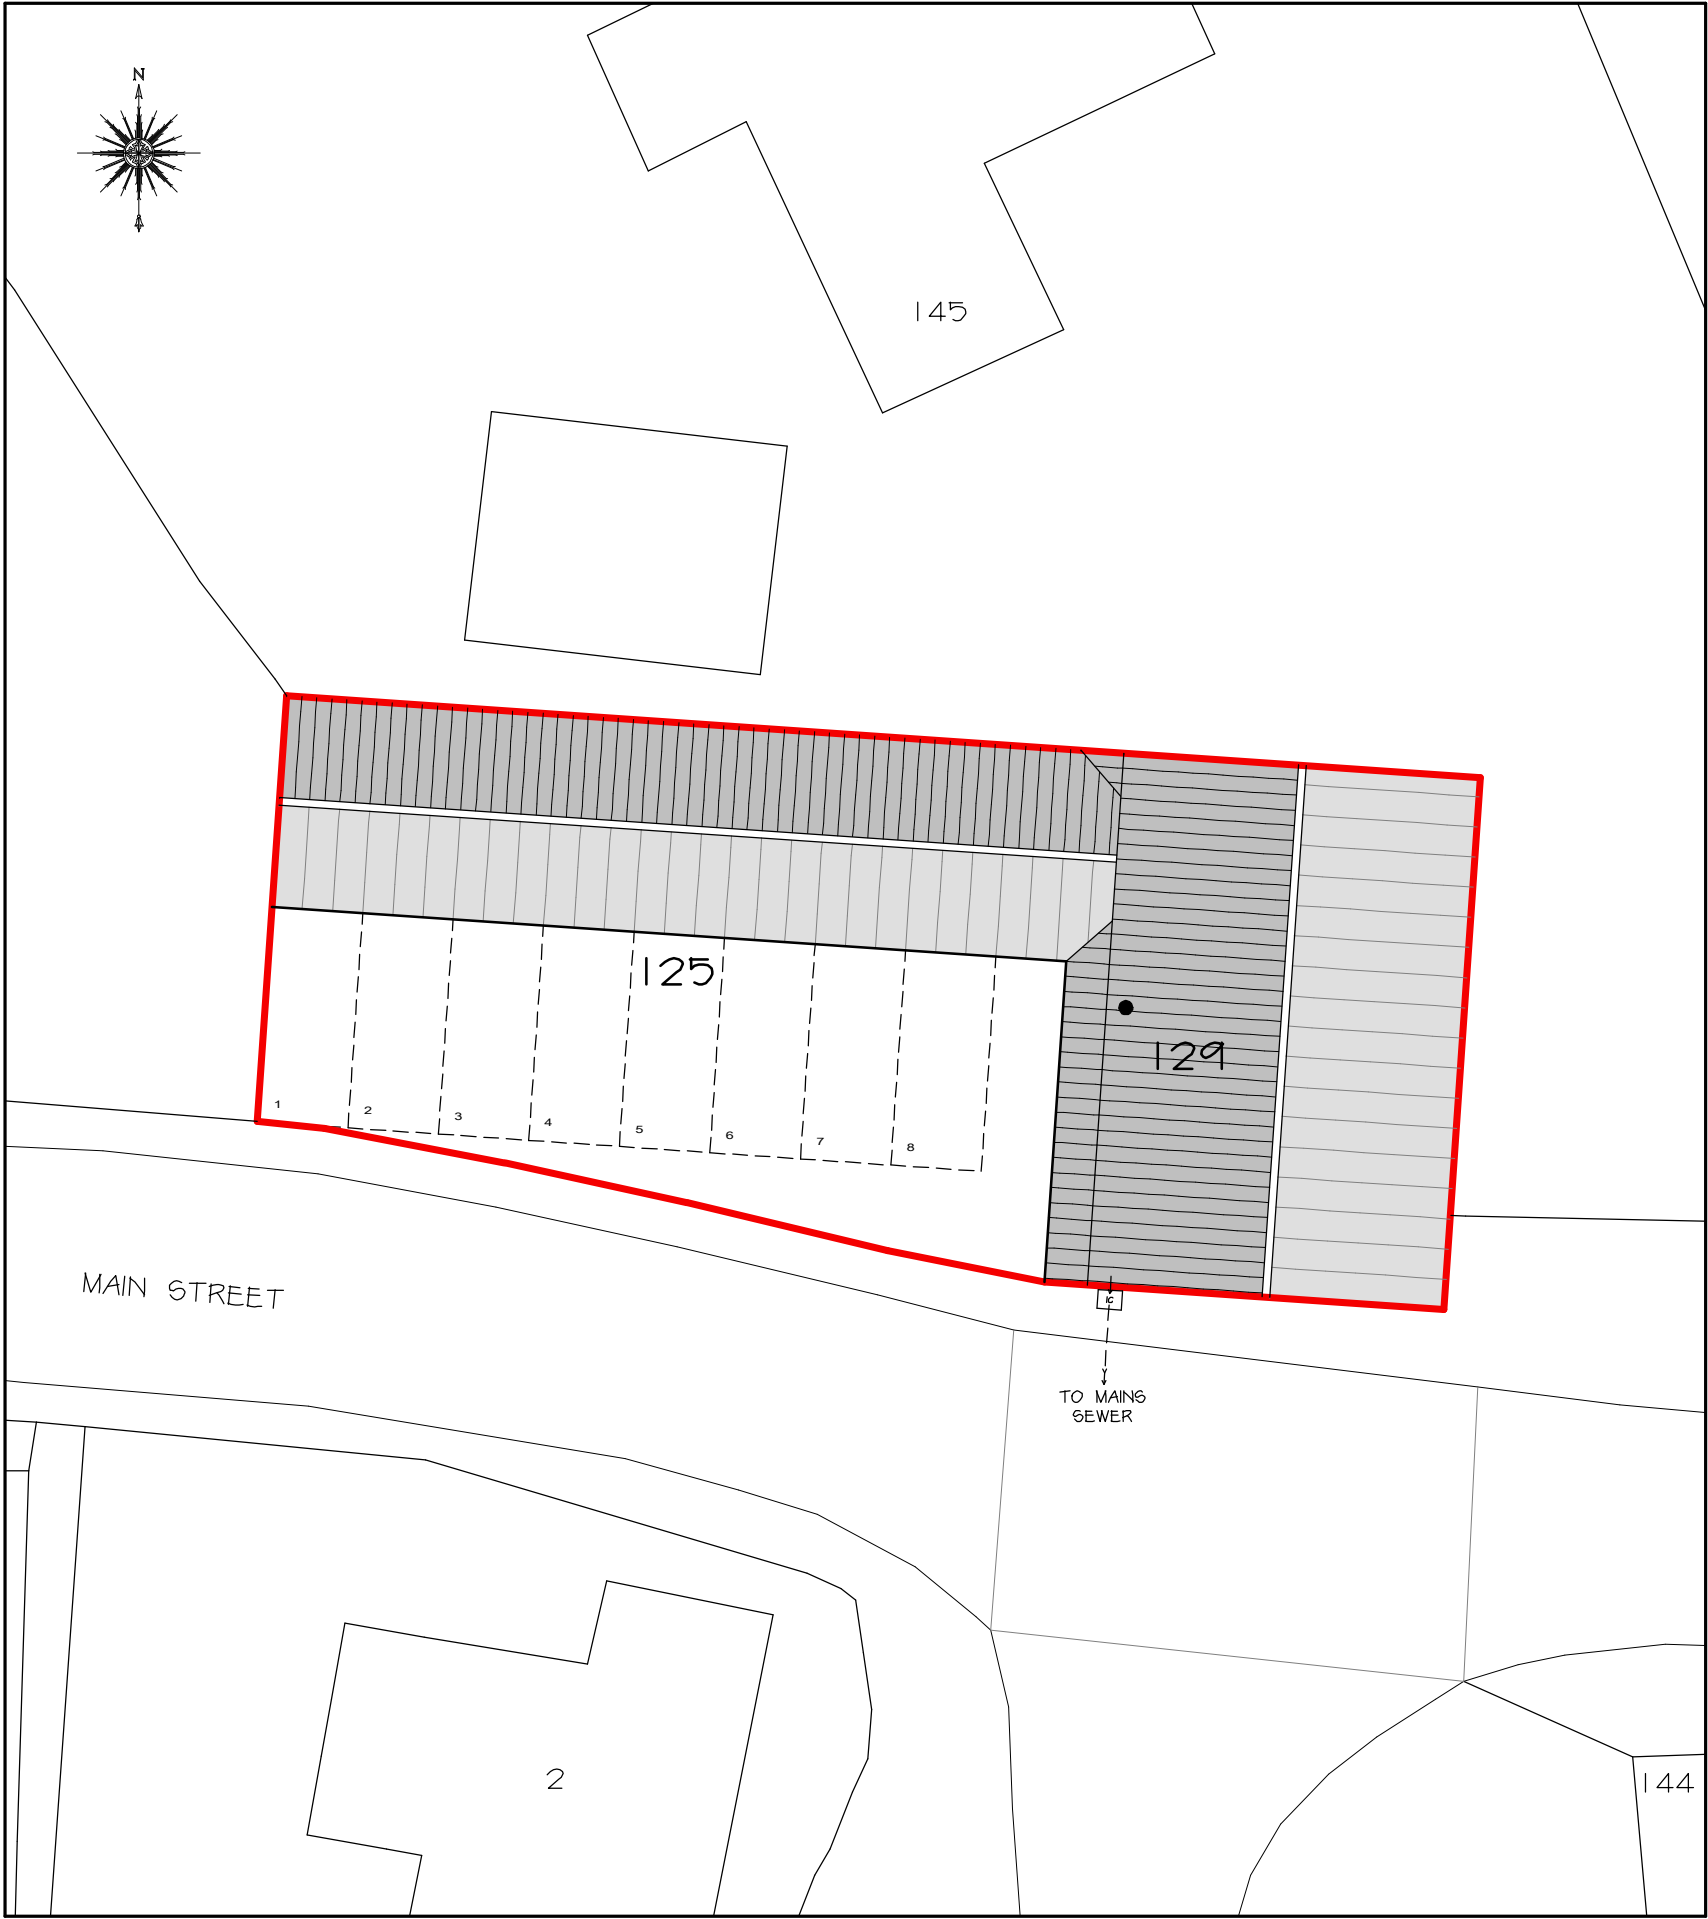

EXISTING BLOCK PLAN
1:200

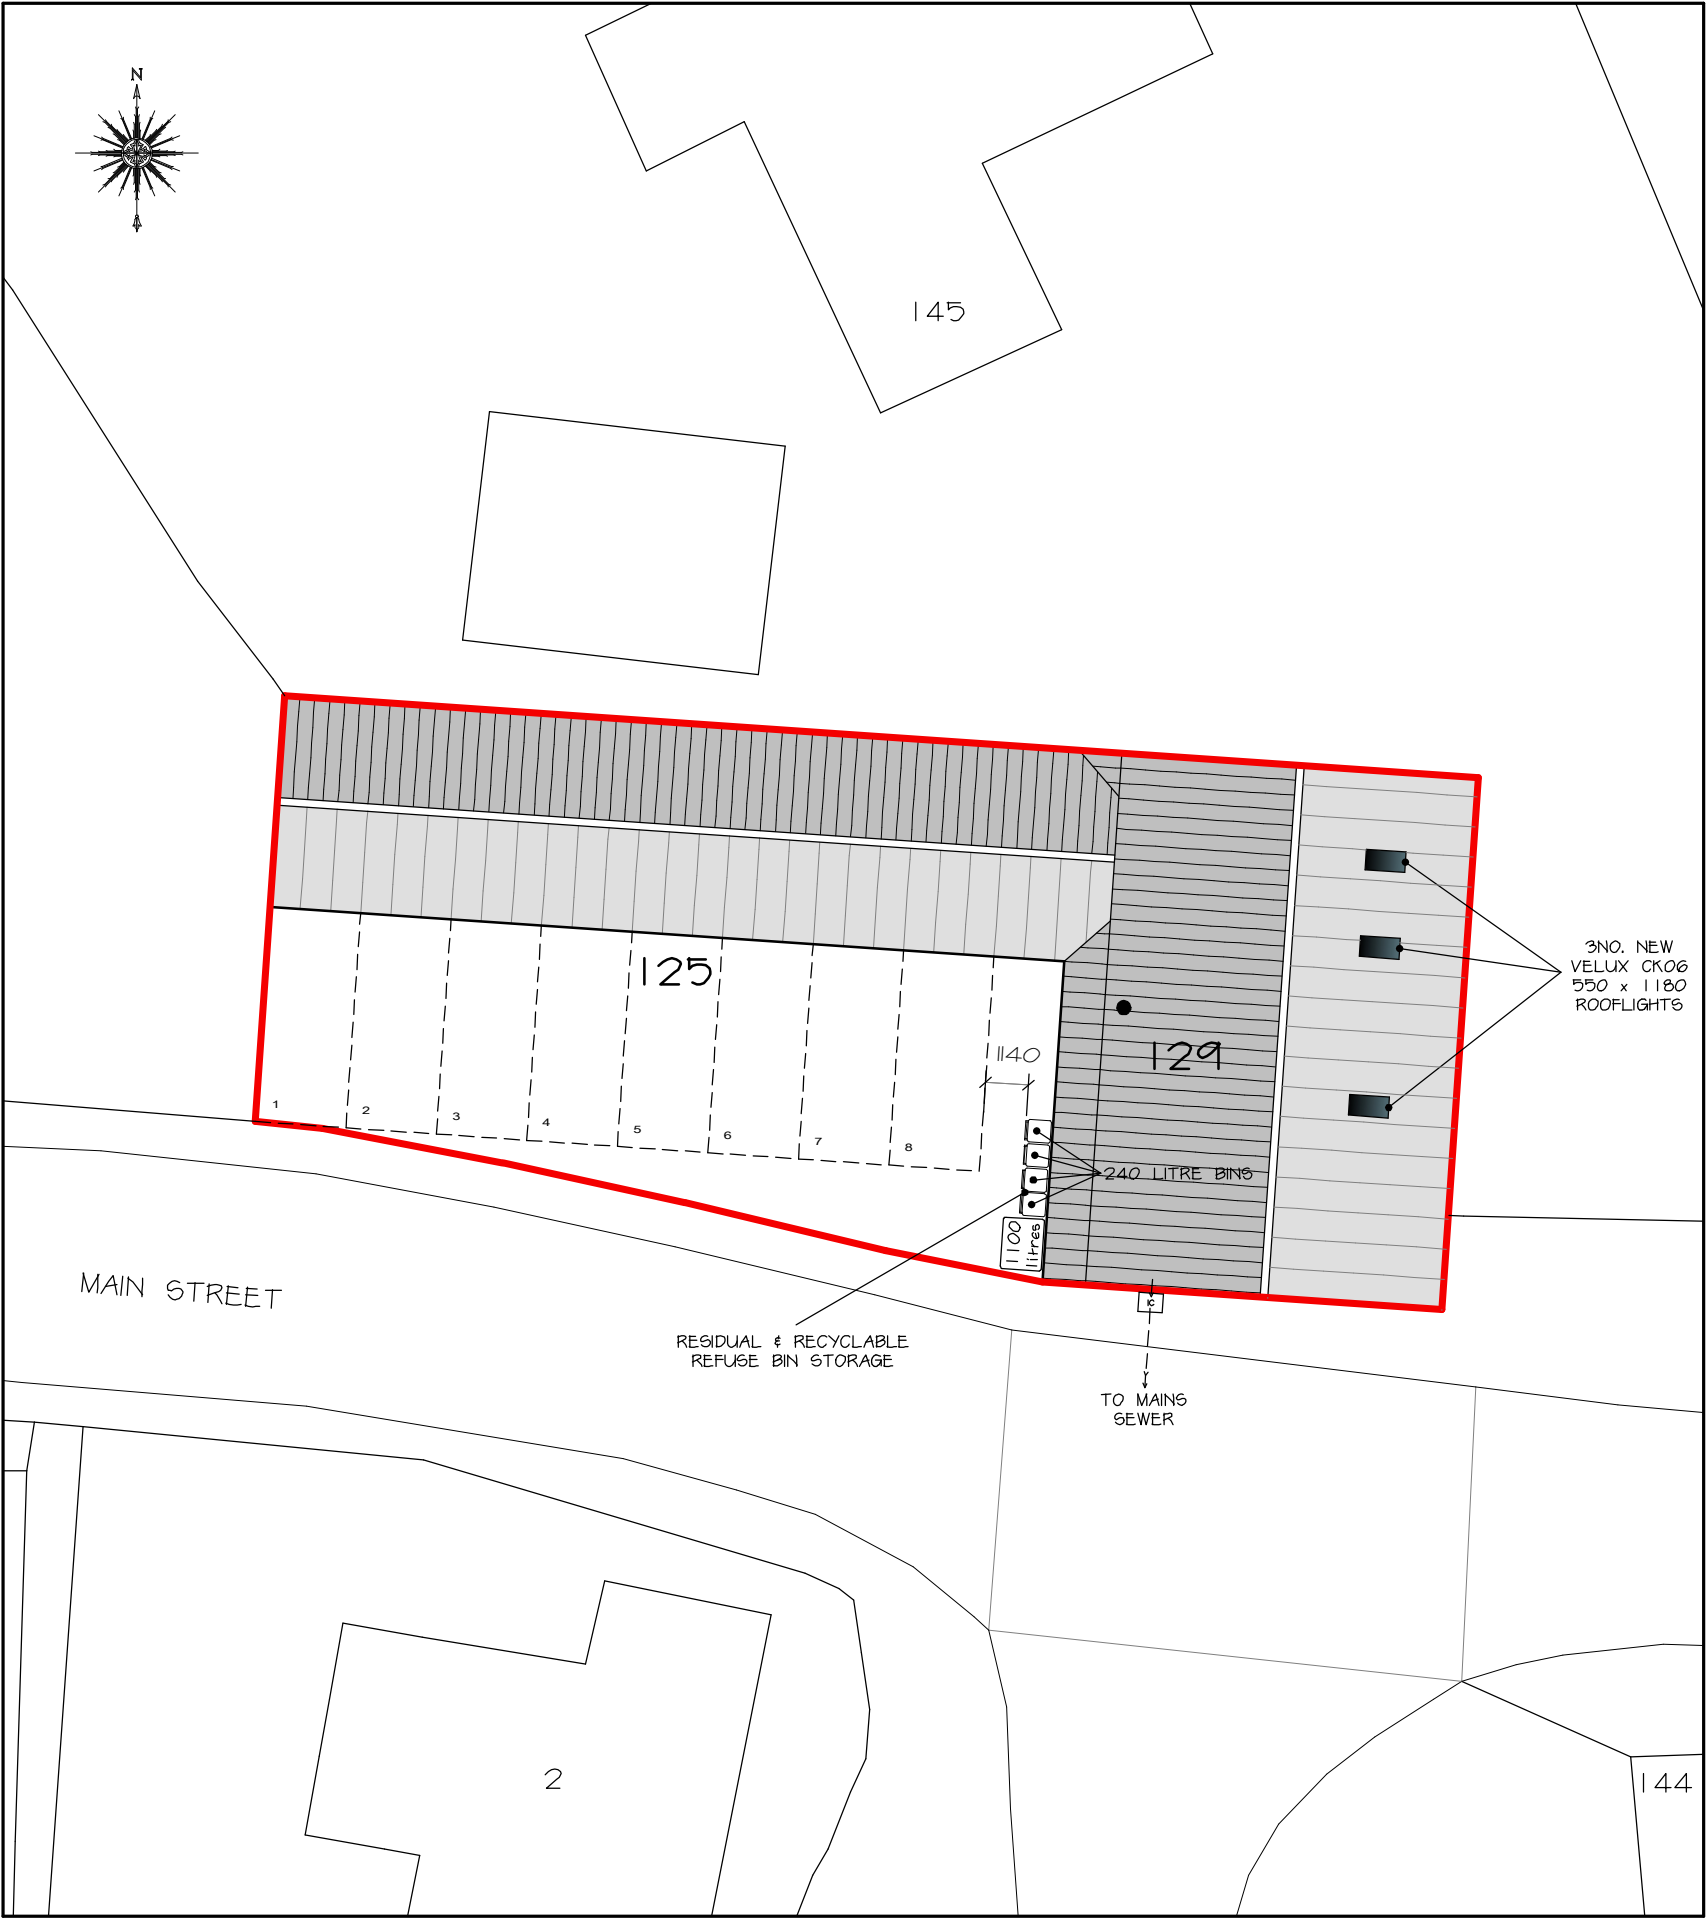

PROPOSED BLOCK PLAN
1:200



REPRODUCTION FROM THE ORDNANCE SURVEY NATIONAL GEOGRAPHIC DATABASE
BY PERMISSION OF ORDNANCE SURVEY ON BEHALF OF CONTROLLER OF HER MAJESTY'S
STATIONERY OFFICE © CROWN COPYRIGHT 2010. ALL RIGHT RESERVED-100047474.

PAPER SIZE: A2

NOTES

All dimensions must be checked on site and only scaled from this drawing for planning purposes only

Date	Revisions
D JUN 2023	REFUSE BIN STORAGE LAYOUT AMENDED
C MAY 2023	REFUSE BIN STORAGE LAYOUT ADDED
B DEC 2022	SCHEME AMENDED
A SEP 2022	AMENDED FOR BUILDING CONTROL

© copyright

Client
SUNAR GOW (HATTON) LTD

Location
KAREEM'S BALTI
125-129 MAIN STREET
NEWBOLD VERDON
LEICESTER
LE9 9NP

Proposal
RETENTION OF COMMERCIAL UNIT
CONVERSION OF RESTAURANT
INTO NURSERY REMOVAL OF FLUE
2 NEW APARTMENTS ON
FIRST FLOOR INCLUDING NEW
ROOF LIGHTS, WINDOWS AND DOOR

Drawing Title
EXISTING & PROPOSED
BLOCK PLANS


Scale
1:200

Date
OCT 2020

Drawn by
MRP

Drg No.
J3116-02

Revision
D

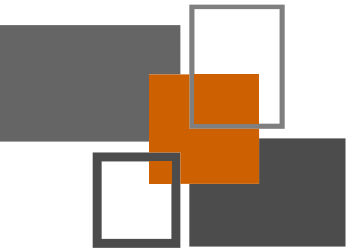

MAKING PLANS
architecture

Ivy Lodge, Twyford Road, Willington, Derby. DE65 6DE
T/F 01283 703160 E info@makingplans-architecture.co.uk
W www.makingplans-architecture.co.uk