




SOUTH EAST ELEVATION

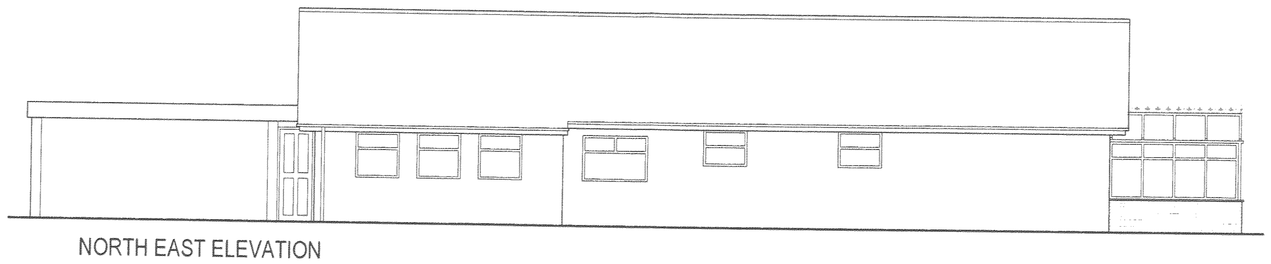


NORTH EAST ELEVATION

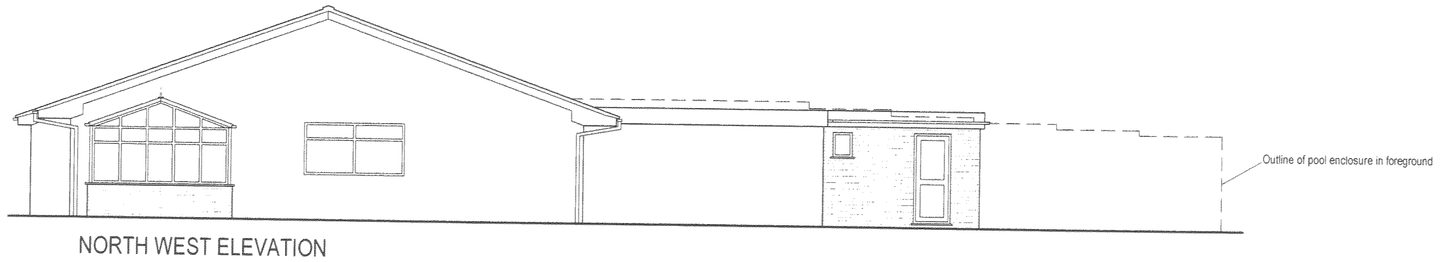

NORTH WEST ELEVATION

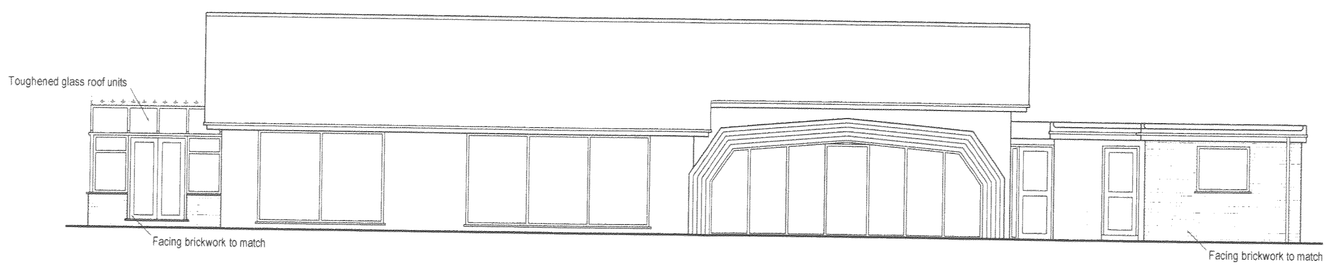

SOUTH WEST ELEVATION

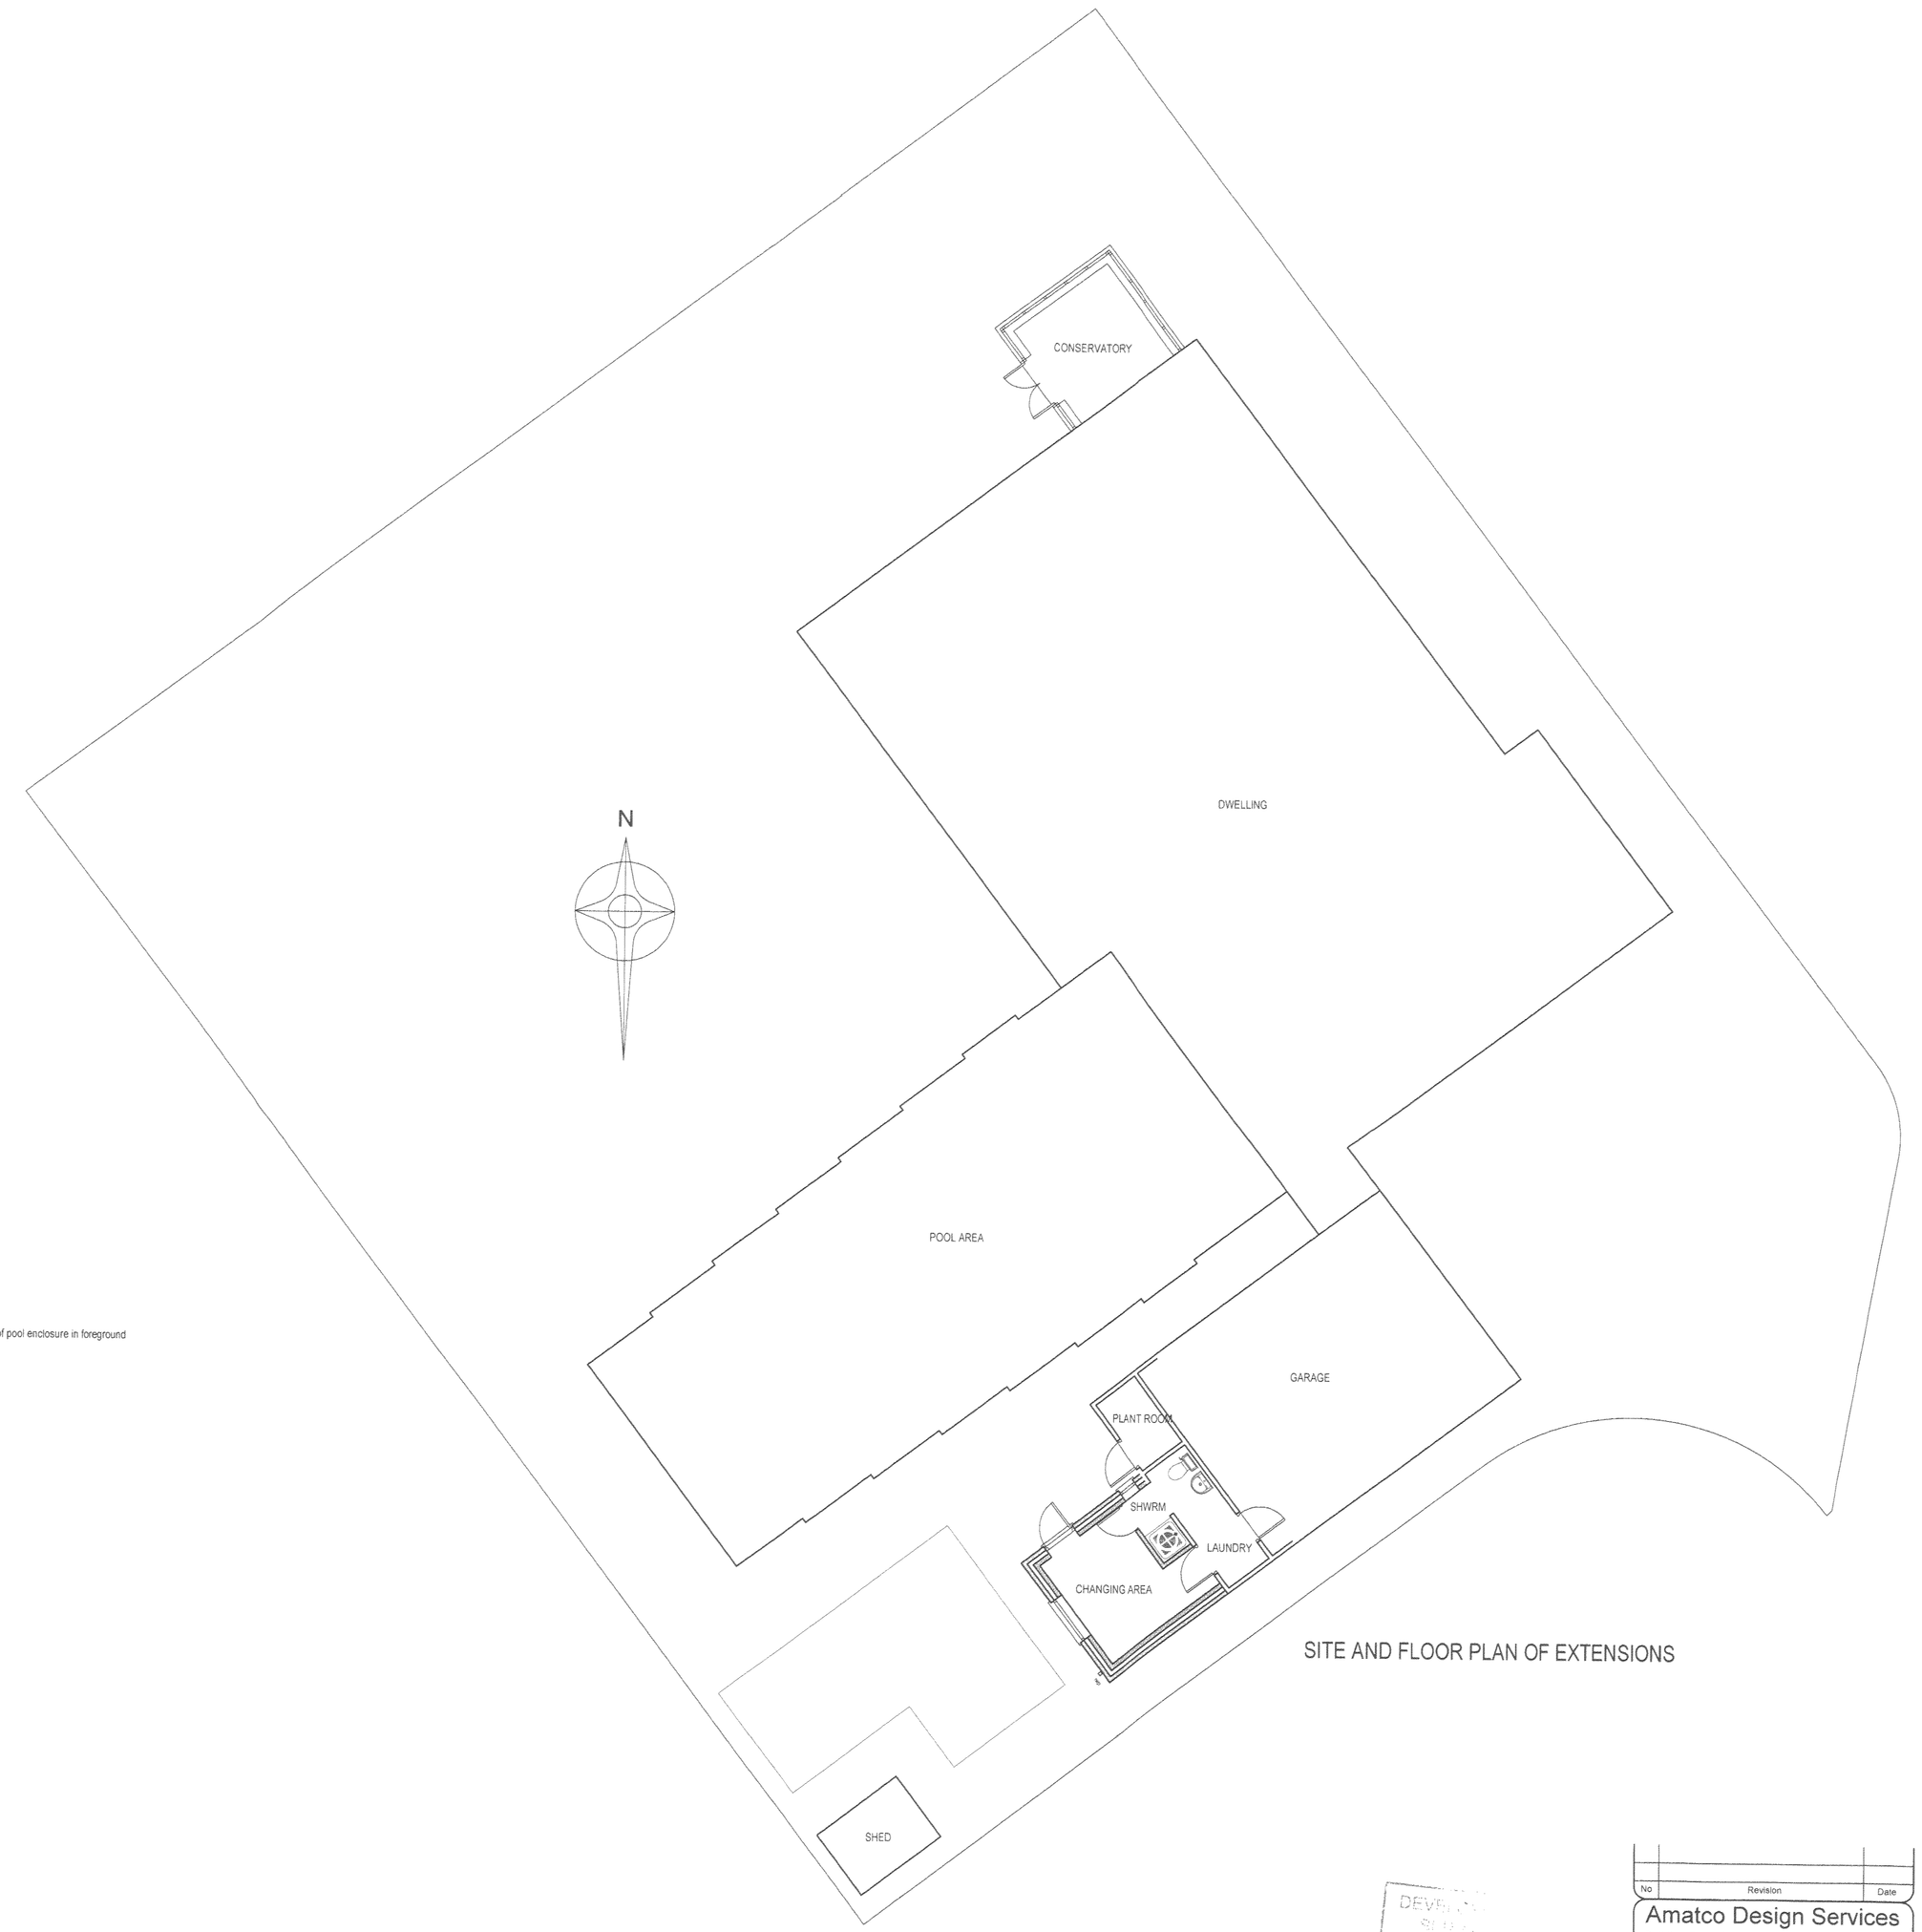

SITE AND FLOOR PLAN OF EXTENSIONS

Party Wall Act:1996
Under the terms of the Party Wall Act, where excavations are dug within 3 metres of a neighbouring building and the formation level of the foundation is above, or below, the formation level of the aforesaid building, there is a duty to notify the building owner(s) and obtain their written consent at least 30 days before commencement of any excavations.
The Party Wall Act can be viewed at:
http://www.communities.gov.uk/partywall-1996

1:1250 0 20 40 60 Metres
1:100 0 2 4 6 Metres
1:50 0 1 2 3 Metres
1:500 0 10 20 30 Metres

No	Revision	Date

Amatco Design Services
Building Plans Service
23 Highway Road
Thurmaston
Leicester
LE4 8FR
Tel: (0116) 2694270

Client
MR & MRS T NORMAN
100a LEICESTER ROAD
HINCKLEY

Project
CONSERVATORY AND POOL
CHANGING ROOM EXTENSIONS

Drawing Title
PROPOSAL
(revised scheme of 09/00334/FUL)

Date	12/10/2009	Scale	1:100 @ A1
Drawn	A Morland	Drawing No.	A1/2009/PL

THIS DRAWING IS THE COPYRIGHT OF AMATCO DESIGN SERVICES AND MAY NOT BE REPRODUCED WITHOUT EXPRESS WRITTEN CONSENT