




FRONT ELEVATION.

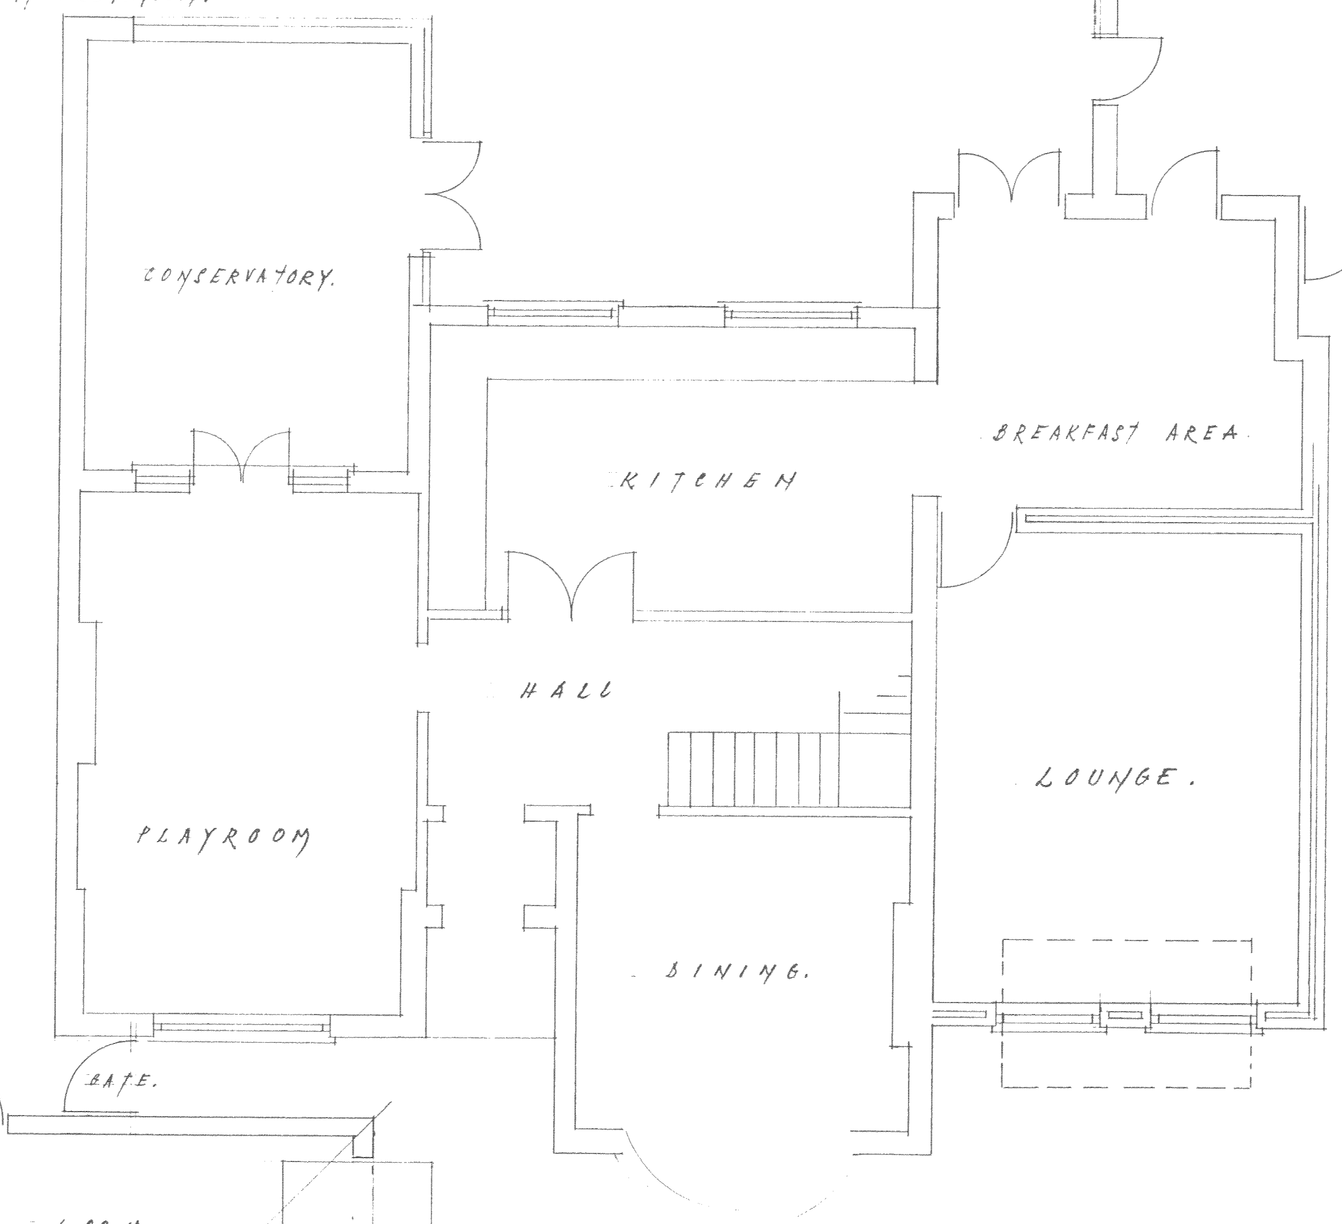


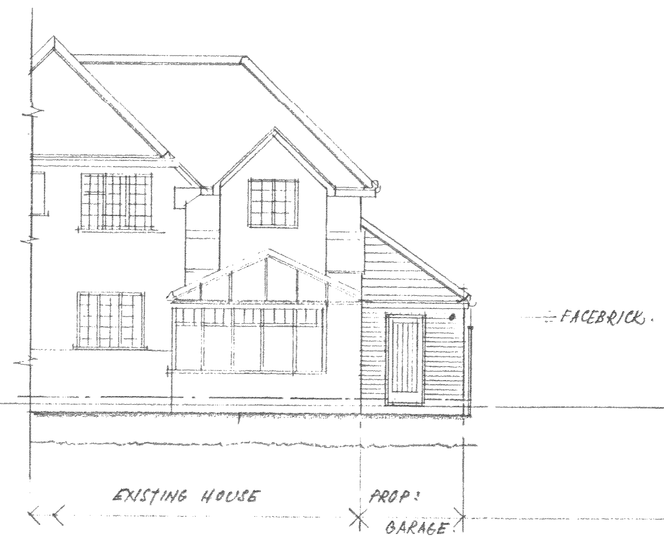

REAR ELEV:

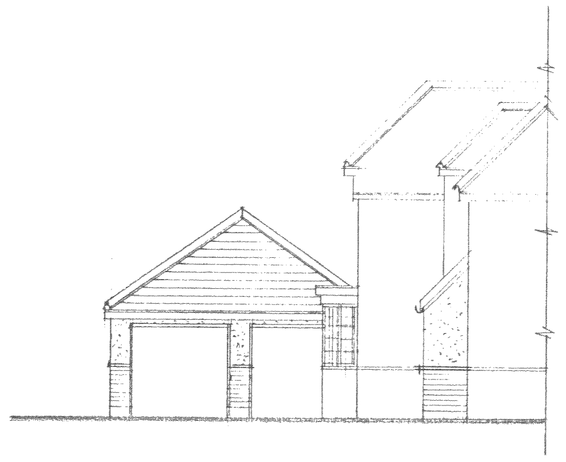


SIDE ELEVATION TO DRIVEWAY.

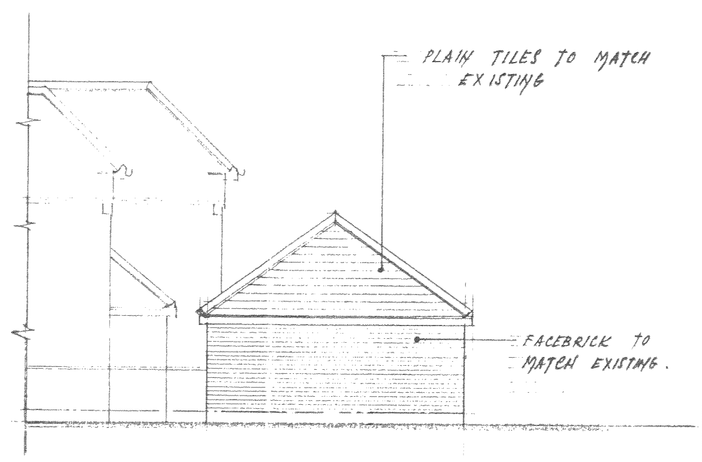

SIDE ELEVATION TO BOUNDARY & Nº 17.

NOTES:
All dimensions must be checked on site and not scaled from this drawing.

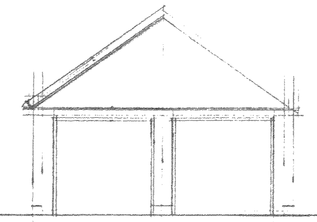

A		
	Date	Revisions

© copyright

Client
MR MIKE BONNER.

Job Title
19, St GEORGES AVENUE,
HINCKLEY.
LEICS.

Drawing Title
PROPOSED GARAGE AND ALTERATIONS TO THE FRONT OF DETACHED HOUSE.

07810 772783.

Scale 1:50 & 1:100

Date SEPT 2009 | Drawn by E.J. WILKINSON.

P.P. 857273

Drg. No. A200 | Rev.

JOHN E. WRIGHT 526657

1 print

594 x 841mm A1