


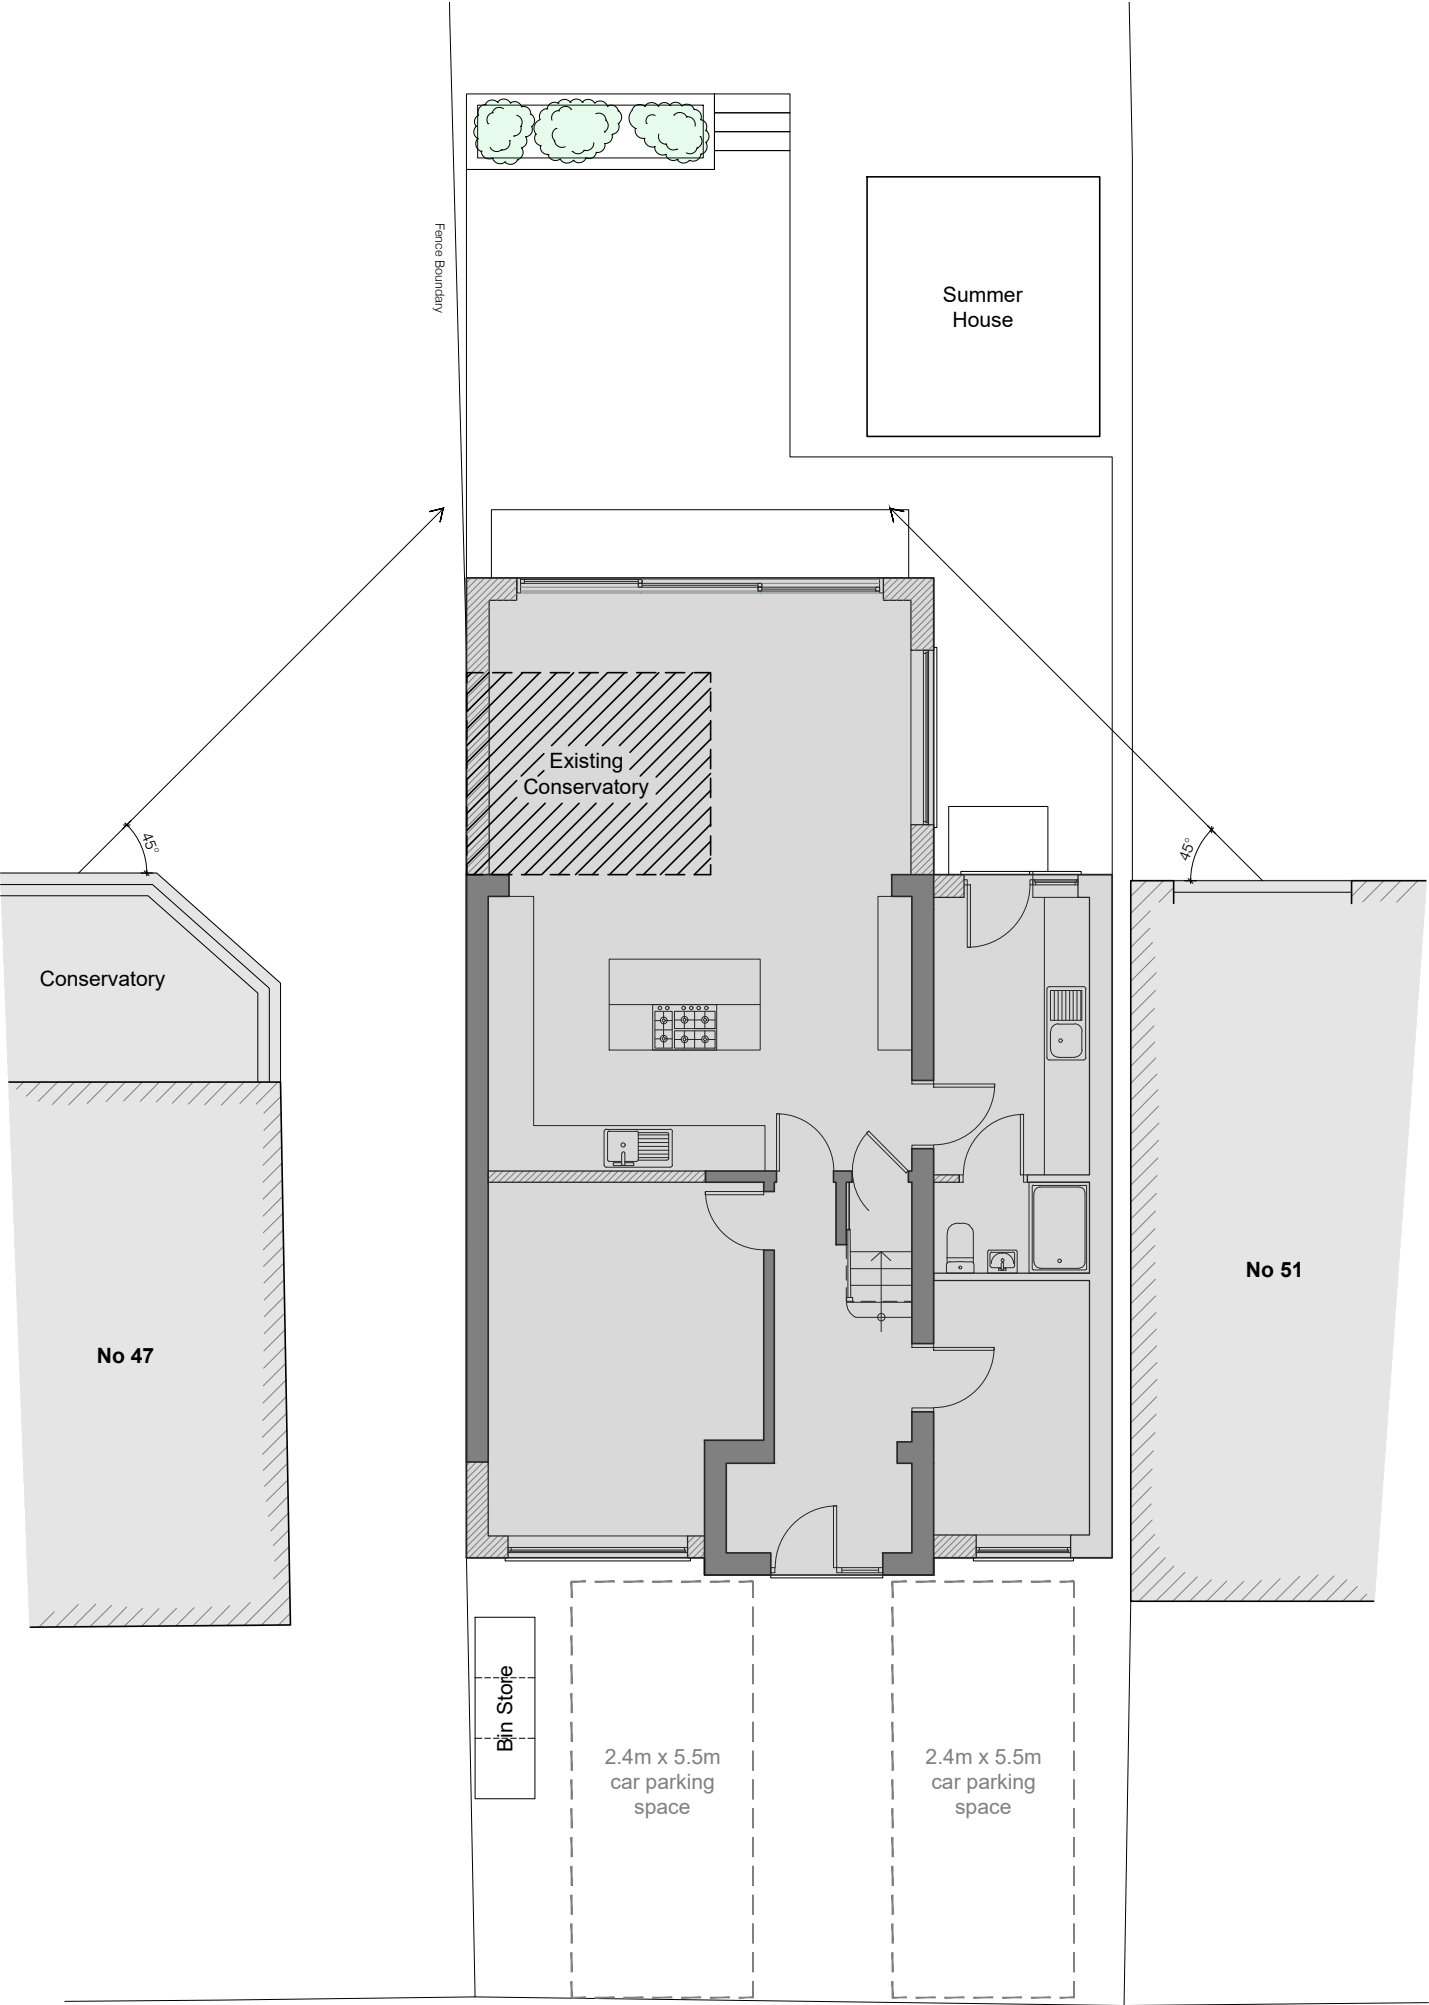

PLEASE INFORM THE ARCHITECT IF YOU HAVE DIFFICULTIES READING ANY NOTES OR DIMENSIONS ON THIS DRAWING.

Work only from figured dimensions, do not scale from this drawing.
This drawing is to be read in conjunction with all other architectural and consultants' drawings and specifications.
All existing dimensions and levels shown are indicative, to be verified on site prior to commencement of works.
Any errors or omissions are to be reported to the architect.
Any work carried out must be in full compliance with Building Regulations.
This drawing is only intended for the purposes of the Current Stage as indicated below.
Copyright for this drawing and its content belongs to Scotswood Architecture Studio Ltd.

Project			
Extension & Alterations at 49 Snaley Rd, CV13 0NB			
Drawing Title			
Block Plan as Proposed			
Dwg no 24012-15			
Scale 1:100 @ A3		Stage Planning	
Date 14/02/2025	Drawn AC	Rev -	
 SCOTSWOOD architecture studio			
2 Balmoral Crescent, Wollaton Nottingham, NG8 2DQ			
0115 6777 234 andrew@scotswoodarchitecture.co.uk www.scotswoodarchitecture.co.uk			