


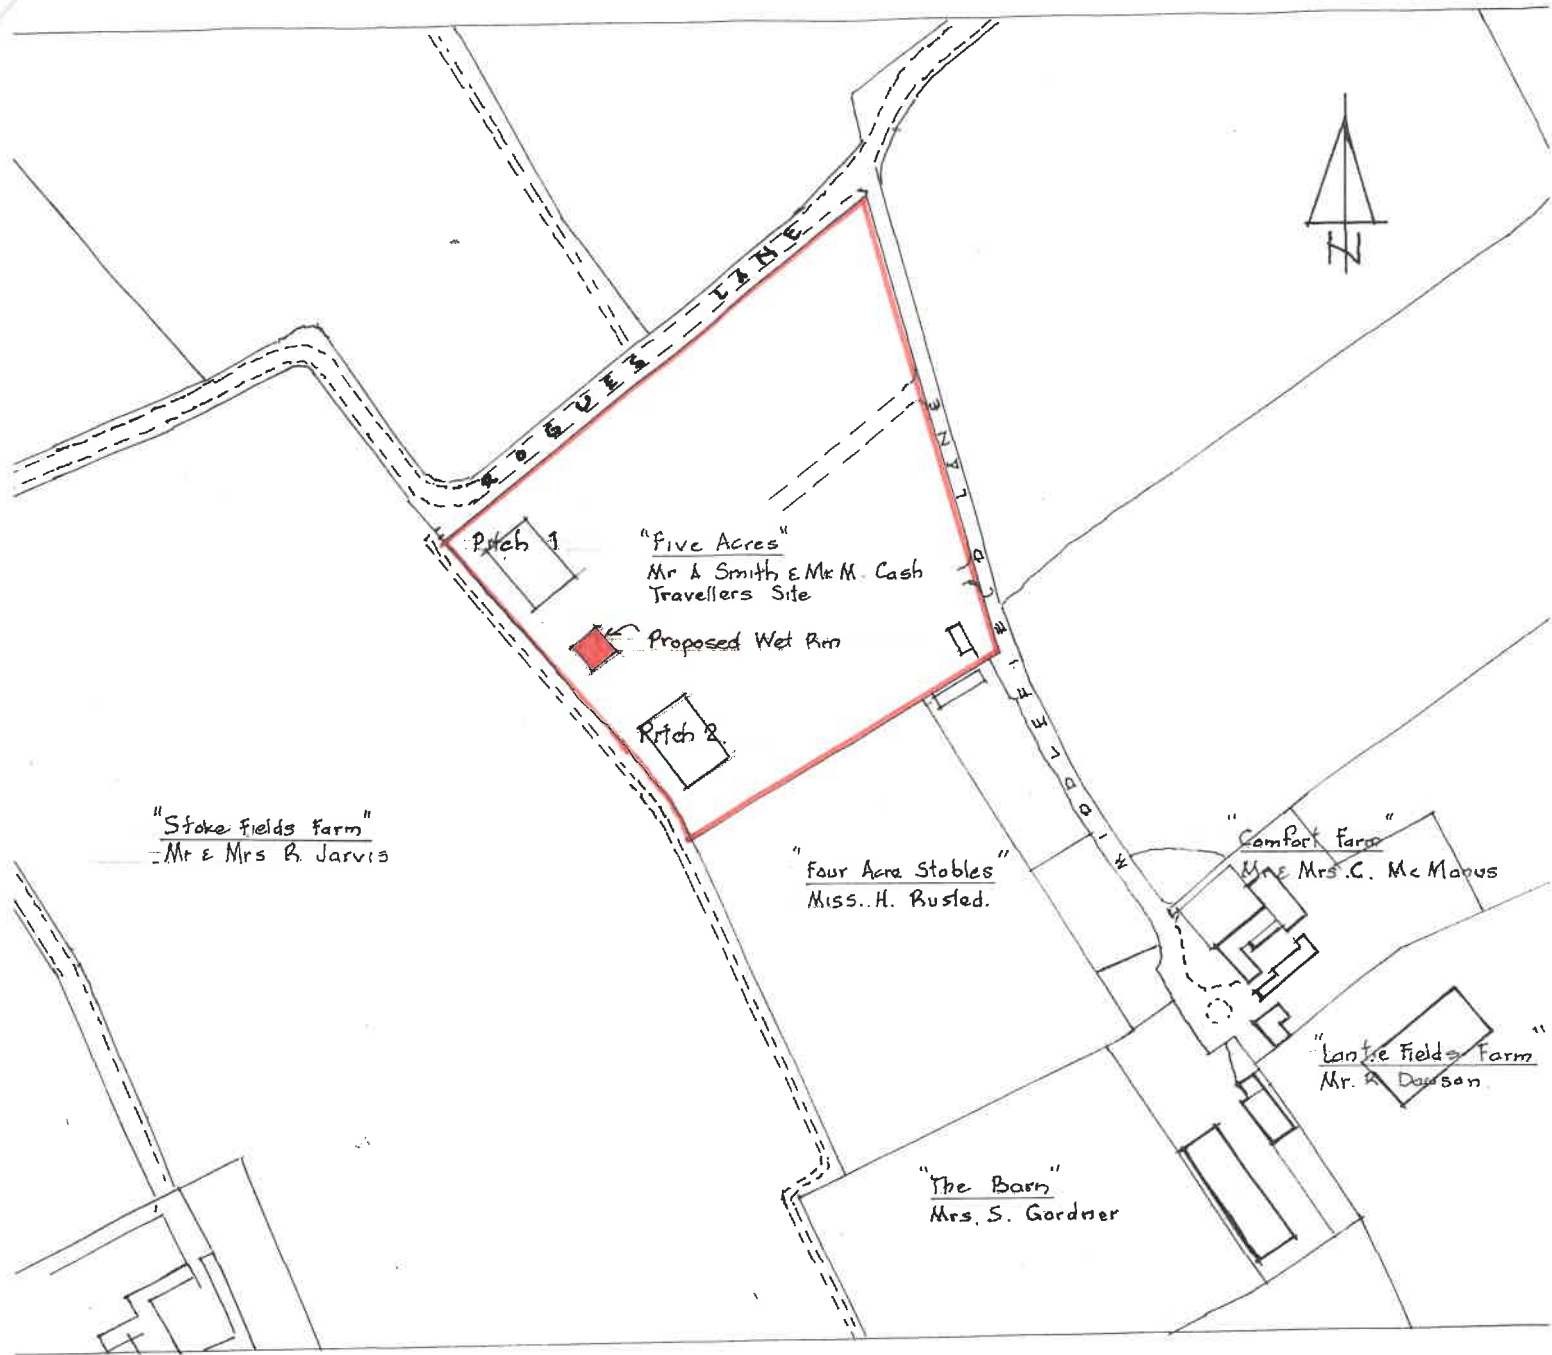

LOCATION PLAN

PROPOSED LAUNDRY & WET ROOM at "FIVE ACRES"
OFF ROGUES LANE, HINCKLEY (TRAVELLERS SITE)

Scale: 1:2500

Date: Nov 2021.