


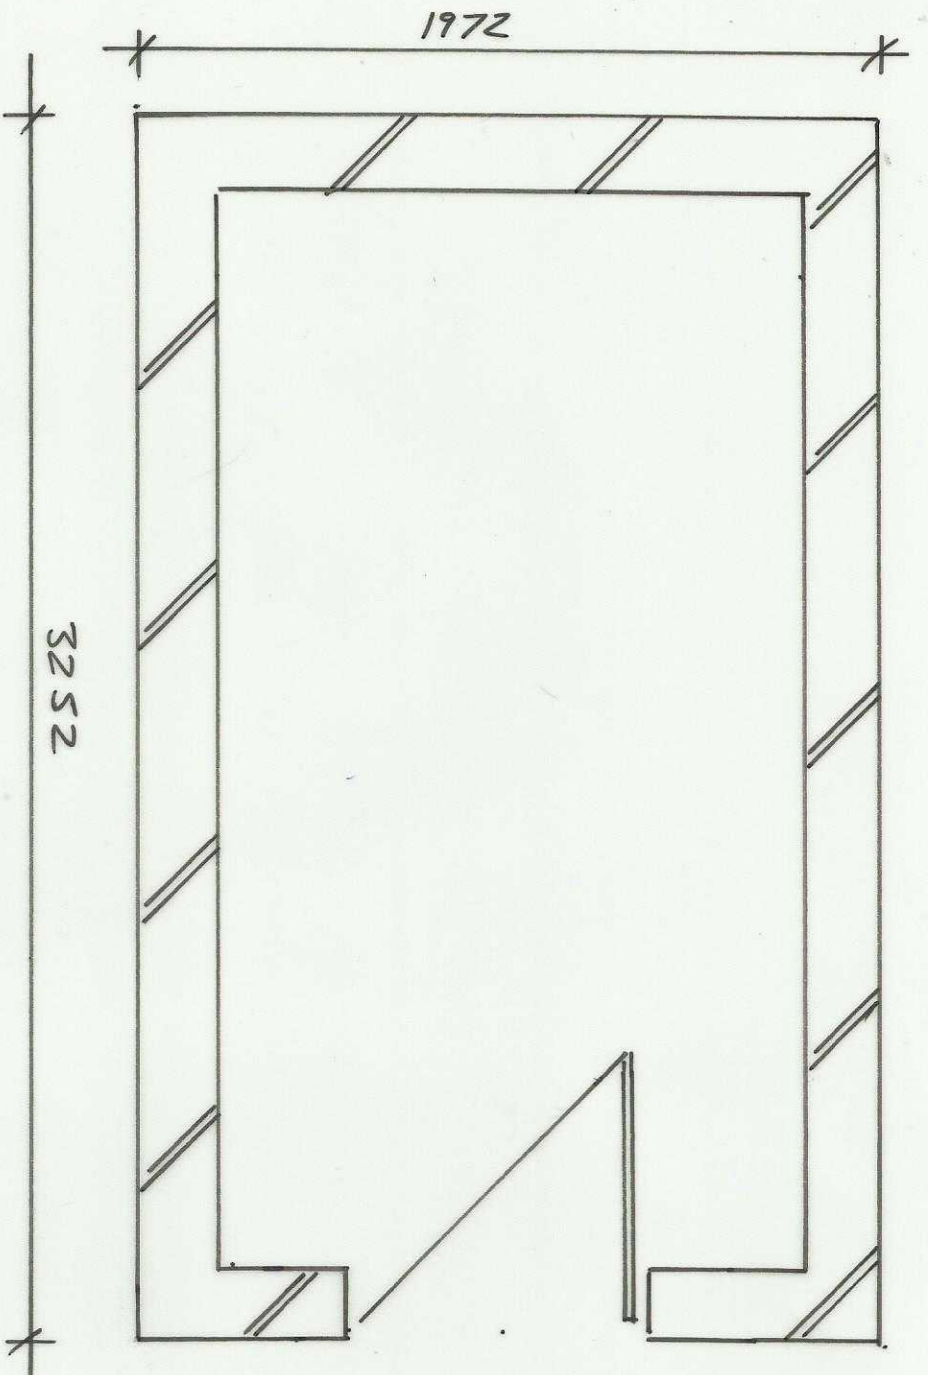

PROPOSED DWARF WALLS

96 MAIN ROAD
SHEEPY MAGNA
ATHERSTONE
CV9 3QU
PROPOSED
VICTORIAN GREENHOUSE
SCALE: 1:20
FOR: SANDRA JOHNSON-
HALL
DRAWN: MARCH 2025

0 1m
DWG N°: MR/2025/001