


PROPOSED SIDE ELEVATION 'A' 1:20

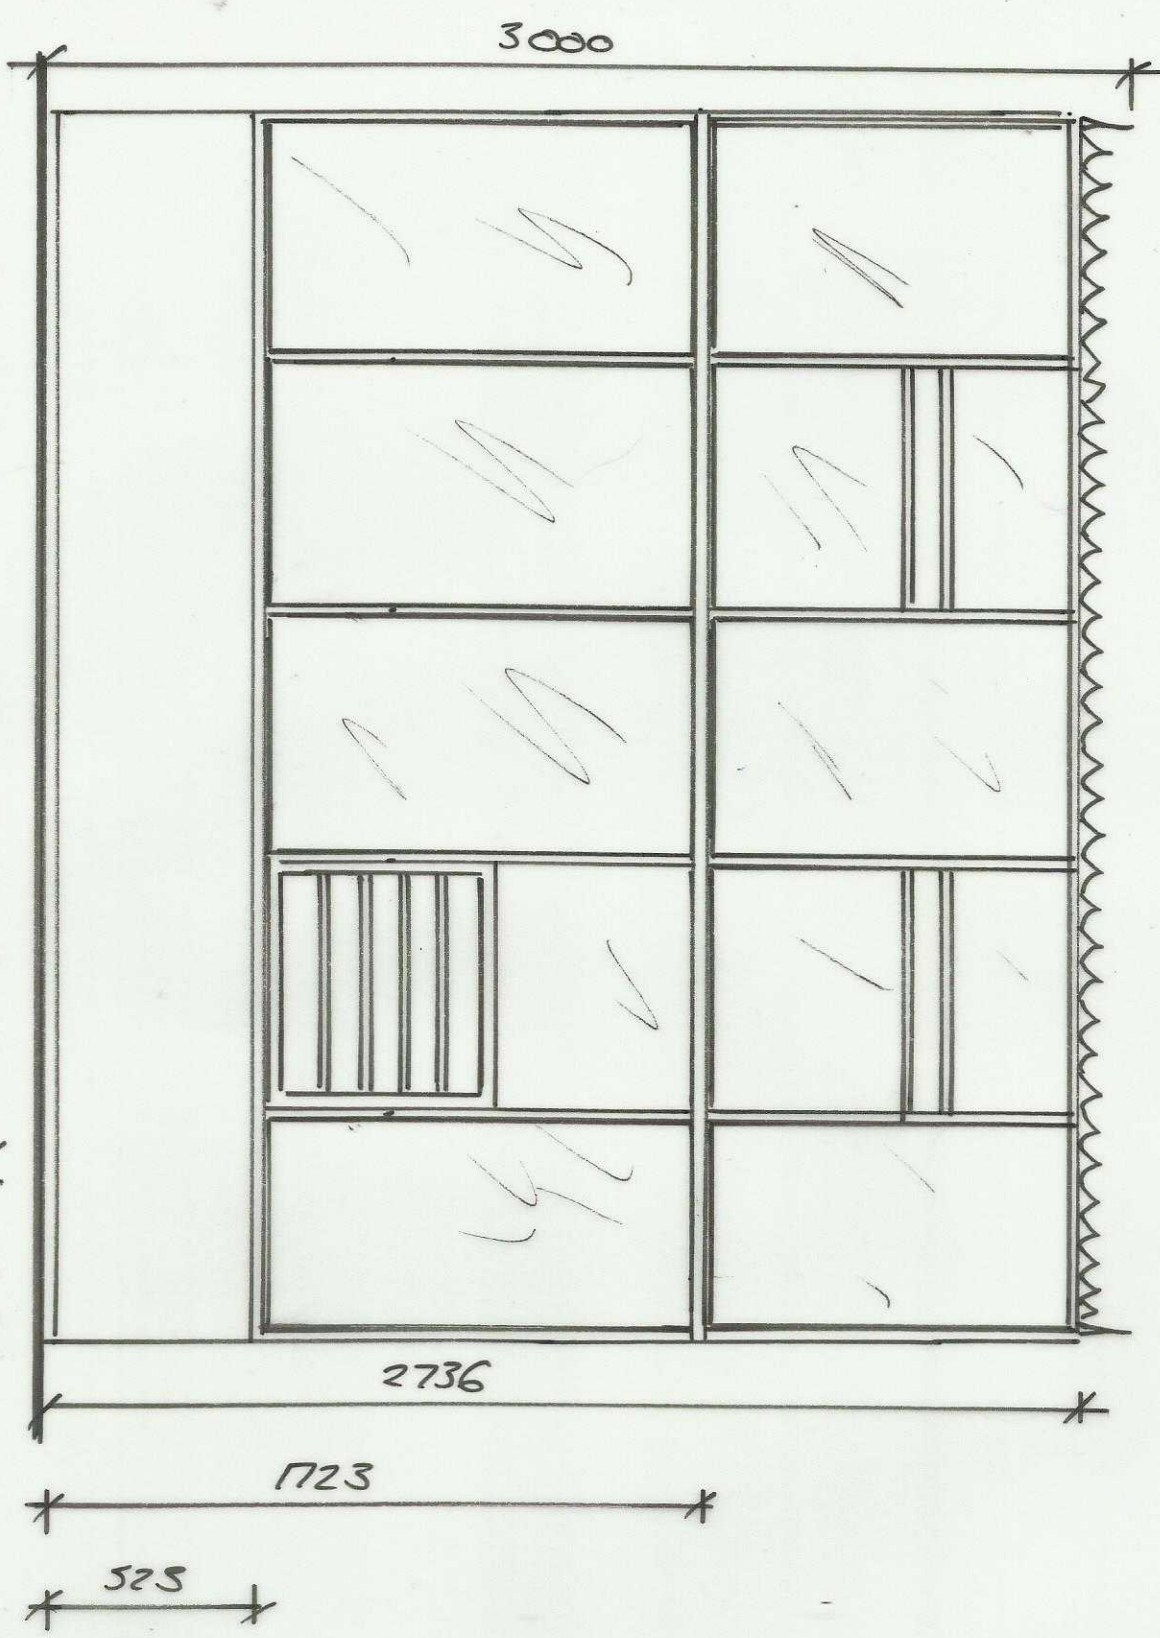

0 1m
PWG N: MP/2025/002