


0 1m
DWG N^o: ME/2025/005

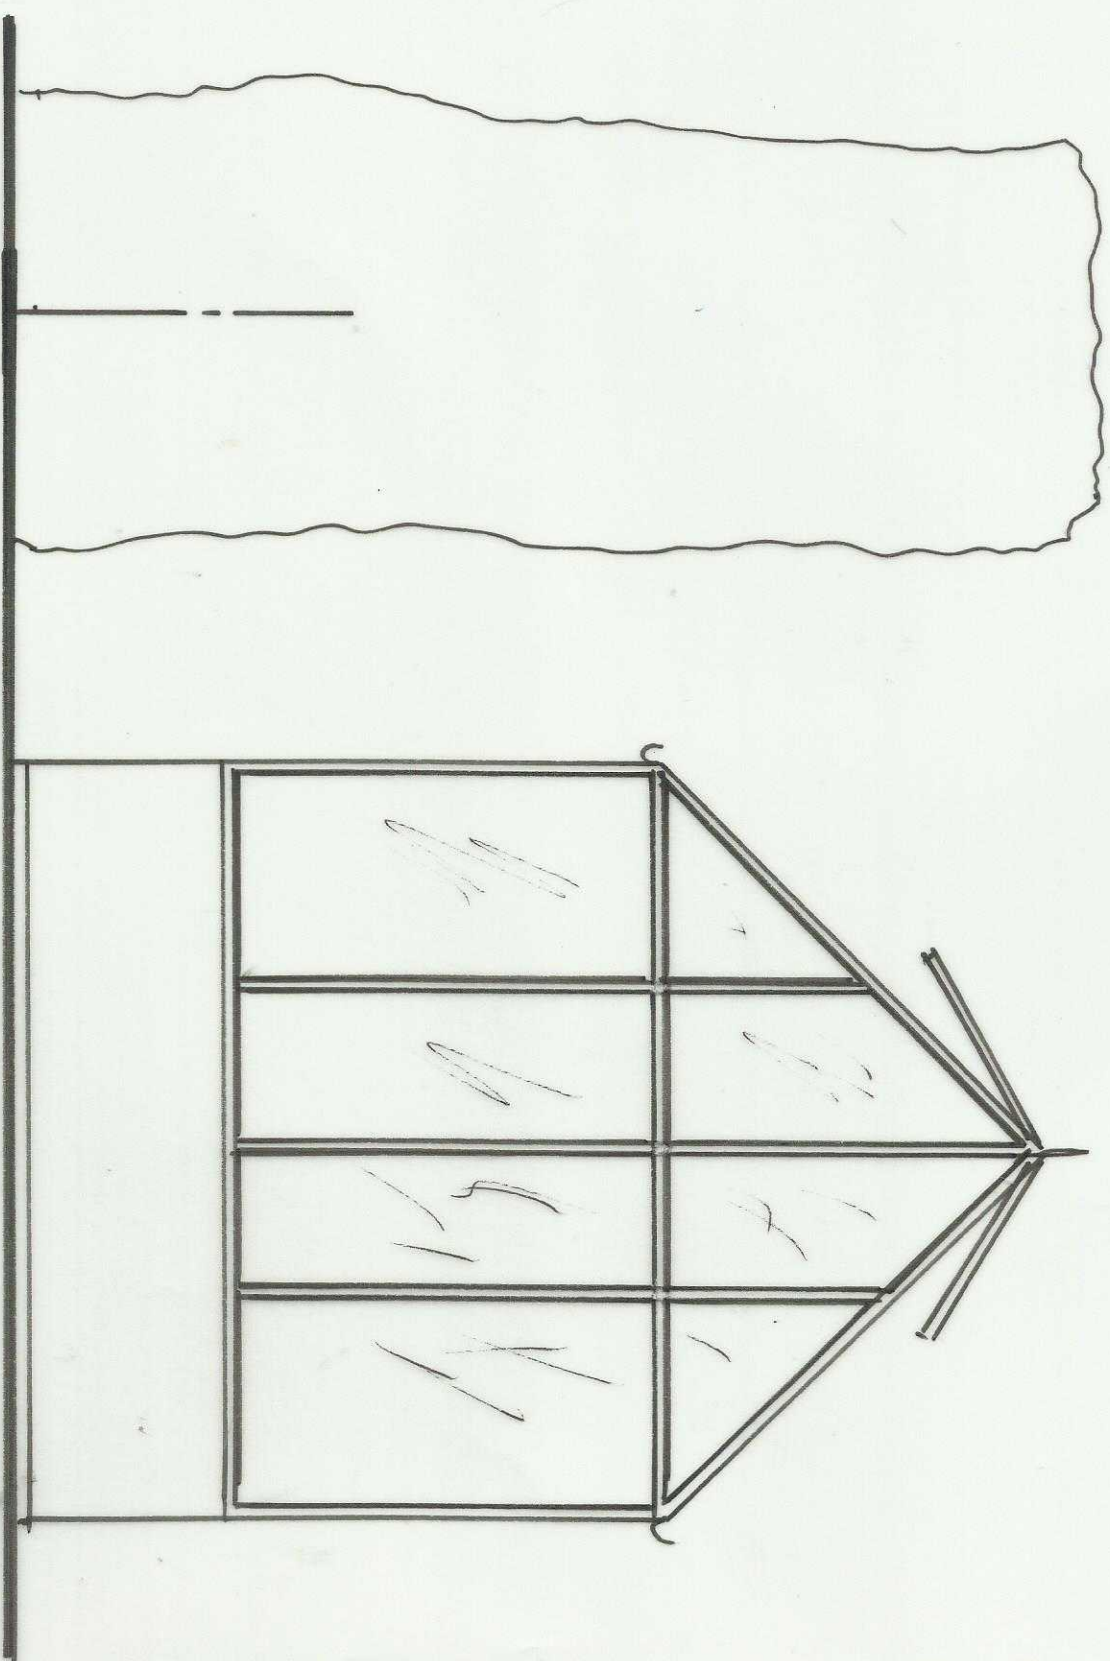

PROPOSED REAR ELEVATION 1:20