



Planting Schedule							
INDIVIDUAL TREES							
Qty	Latin Name	Common Name	Height	Form	Root Condition	Minimum Clear Stem	Girth
2	Acer campestre 'Street Wise'	Field maple 'Streetwise'	350-400cm	Heavy Standard	RB/C	Min. 200cm	12-14cm
11	Amelanchier arborea 'Robin Hill'	Amelanchier	300-350cm	Selected Standard	RB	Min 200cm	10-12cm
9	Betula pendula	Silver birch	300-350cm	Selected Standard	RB/C	Min 200cm	10-12cm
1	Cercis canadensis 'Forest Pansy'	Judas tree	350-400cm	Heavy Standard	RB	Min 200cm	12-14cm
10	Magnolia stellata	Star Magnolia	350-400cm	Heavy Standard	RB	Min 200cm	12-14cm
10	Magnolia x loebneri 'Leonard Messel'	Leonard Messel Magnolia	300-350cm	Selected Standard	RB	Min 200cm	10-12cm
1	Prunus sargentii	Sargent Cherry	300-350cm	Selected Standard	RB	Min 200cm	10-12cm
14	Prunus sargentii 'Rancho'	Sargent Cherry 'Rancho'	350-400cm	Selected Standard	RB	Min 200cm	10-12cm
5	Pyrus calleryana 'Chanticleer'	Callery pear 'Chanticleer'	400-450cm	Extra Heavy Standard	RB	Min 200cm	14-16cm
SPECIMEN SHRUB							
Qty	Latin Name	Common Name	Height	Container Size	Root Condition		
10	Choisya ternata 'Sundance'	Mexican orange blossom	80-100cm	5L	C		
27	Cotinus coggygia 'Royal Purple'	Smokebush	80-100cm	10L	C		
9	Viburnum x bodnantense 'Dawn'	Viburnum 'Dawn'	80-100cm	10L	C		
HEDGEROWS (planted in a single row, 3 plants lin/m)							
Qty	Latin Name	Common Name	Height	Container Size	Root Condition		
2001	Escallonia 'Apple Blossom'	Escallonia 'Apple Blossom'	40-60cm	3L	C		
1906	Euonymus japonicus 'Bravo'	Spindle 'Bravo'	40-60cm	5L	C		
753	Sarcococca confusa	Christmas box	30-40cm	5L	C		
PLANTING BEDS							
Qty	Latin Name	Common Name	Height	Container Size	Rate/Plants m²		
102	Achillea 'Terracotta'	Yarrow	20-30cm	3L	5		
227	Alchemilla mollis	Ladys mantle	20-30cm	3L	5		
102	Anemanthe lessoniana	New Zealand Wind Grass	30-40cm	3L	5		
227	Anemone x hybrida 'Honorine Jobert'	Japanese anemone	20-30cm	3L	5		
133	Aster x frikartii 'Monch'	Aster 'Monch'	20-30cm	3L	5		
60	Astrantia major	Masterwort	30-40cm	3L	---		
24	Ballota pseudodictamnus	False dittany	20-30cm	3L	3		
53	Berberis darwinii	Darwin barberry	40-60cm	3L	3		
28	Berberis x stenophylla 'Corallina Compacta'	Golden barberry	30-40cm	3L	3		
132	Bergenia cordifolia 'Purpurea'	Elephant's Ears	20-30cm	3L	5		
8	Bergenia 'Overture	Elephant's Ears	20-30cm	3L	5		
272	Bergenia 'Silberlicht'	Heartleaf Bergenia	20-30cm	3L	5		
76	Calamagrostis x acutiflora 'Karl Foerster'	Reed Feather Grass 'Karl Foerster'	40-60cm	5L	5		
140	Carex morrowii 'Ice Dance'	Ice Dance Japanese Sedge	20-30cm	2L	5		
73	Carex oshimensis 'Evergold'	Oshima kan suge	20-30cm	2L	5		
34	Ceanothus 'Blue Mound'	Californian lilac	40-60cm	5L	3		
26	Choisya 'Aztec Pearl'	Mexican Orange Blossom 'Aztec Pearl'	40-60cm	5L	3		
4	Choisya ternata	Mexican orange blossom	40-60cm	5L	3		
34	Choisya ternata 'Sundance'	Sundance Mexican Orange Blossom	40-60cm	5L	3		
34	Cistus x argenteus 'Peggy Sammons'	Rock rose	30-40cm	3L	3		
76	Cistus x corbariensis	Hybrid Rock Rose	30-40cm	3L	5		
23	Cistus x laxus 'Snow White'	Rock rose 'Snow White'	40-60cm	10L	3		
32	Cistus x purpureus	Purple-flowered rock rose	30-40 cm	10L	3		
34	Deschampsia caespitosa 'Goldtau'	Tufted hairgrass or fairy wand	30-40cm	5L	5		
105	Epimedium rubrum	Red barrenwort	20-30cm	3L	5		
73	Epimedium x perralderianum 'Frohleiter'	Barrenwort	30-40cm	3L	5		
12	Euonymus fortunei 'Emerald Gaiety'	Emerald Gaiety Wintercreeper	30-40cm	3L	3		
20	Euonymus fortunei 'Emerald 'n Gold'	Emerald 'N Gold Wintercreeper	20-30cm	3L	3		
4	Euonymus fortunei 'Silver Queen'	Spindle Silver Queen	30-40cm	5L	3		
25	Euonymus fortunei 'Vegetus'	Gigleaf wintercreeper	40-60cm	10L	3		
122	Geranium 'Rozanne'	Rozanne Cranesbill	30-40cm	3L	---		
21	Hakonechloa macra	Japanese Forest Grass	30-40cm	3L	5		
113	Hebe pinguifolia 'Pagei'	Hebe	30-40 cm	3L	3		
28	Hebe 'Wiri Charm'	Hebe 'Wiri Charm'	40-60cm	10L	3		
23	Hebe x franciscana 'Blue Gem'	Hebe 'Blue Gem'	40-60cm	10L	3		
50	Hedera helix 'Erecta'	Ivy 'Erecta'	20-30cm	2-3L	3		
216	Heuchera 'Mint Frost'	Coral Flower 'Mint Frost'	20-30cm	3L	5		
111	Heuchera villosa 'Palace Purple'	Alumroot	20-30cm	3L	5		
34	Hypericum 'Hidcote'	St John's wort 'Hidcote'	30-40cm	3L	3		
51	Lavandula angustifolia 'Hidcote'	Lavender 'Hidcote'	20-30cm	5L	3		
24	Lavandula angustifolia 'Hidcote'	Lavender 'Hidcote'	30-40 cm	3L	3		
65	Liriope muscari	Big blue lilyturf, Turf Lily	20-30cm	2L	5		
14	Mahonia aquifolium 'Apollo'	Oregon grape	40-60cm	10L	3		
140	Miscanthus sinensis 'Kleine Silberspinne'	Eulalia grass	40-60cm	5L	5		
24	Nandina domestica 'Fire Power'	Heavenly bamboo 'Fire Power'	20-30cm	5L	3		
69	Nepeta 'Six Hills Giant'	Catmint	30-40cm	3L	3		
14	Pieris Japonica 'Forest Flame'	Pieris 'Forest Flame'	40-60cm	10L	3		
149	Polystichum setiferum	Shield fern	30-40cm	3L	5		
23	Rosmarinus officinalis	Rosmary	40-60cm	10L	3		
140	Rudbeckia fulgida 'Goldsturm'	Coneflower, Black-eyed Susan	30-40cm	3L	5		
54	Sarcococca confusa	Christmas box	30-40cm	5L	3		
174	Sarcococca hookeriana var. digyna	Christmas Box / Sweet Box	30-40cm	5L	3		
28	Sisyrinchium striatum	Satin Flower	20-30cm	3L	3		
65	Stachys byzantina	Lamb's ear	10-20cm	1.5-2L	5		
53	Viburnum davidii	David Viburnum	30-40cm	5-7.5L	5		
6	Viburnum tinus	Laurustinus	40-60cm	5L	3		
4004							

This drawing is the property of FPCR Environment and Design Ltd and is issued on the condition it is not reproduced, retained or disclosed to any unauthorised person, either wholly or in part without written consent of FPCR Environment and Design Ltd.



- KEY
- Site Boundary
 - Existing Vegetation
 - Sewer Easement
 - S104 Easement
 - Softworks
 - Tree
 - Indicative Location of Root Barrier (Depth and location to be agreed with project engineer)
 - Amenity Grass (To be amended out or retained as approved)
 - Primary Road
 - Hedge
 - Planting Bed
 - Single Specimen Shrubs
 - Secondary Road
 - Hedge
 - Planting Bed
 - Single Specimen Shrubs
 - Tertiary Road
 - Hedge
 - Planting Bed
 - Single Specimen Shrubs

Notes:


For Detailed Public Open Space Softworks Plan see drawings '6675-FPCR-ZZ-XX-DR-0013-0015'

P01	14/07/26	FIRST ISSUE	HKC	SLS
rev	date	description		dm / chk


client
Jelson Ltd

project
Land at Lower Grange Farm, Markfield

title	scale	
Ph 3&4 General Arrangement Plan	1:1000 @ A1	
On-Plot Detailed Planting		
number	status	rev
6675-FPCR-ZZ-XX-DR-L-0016	S3	P01

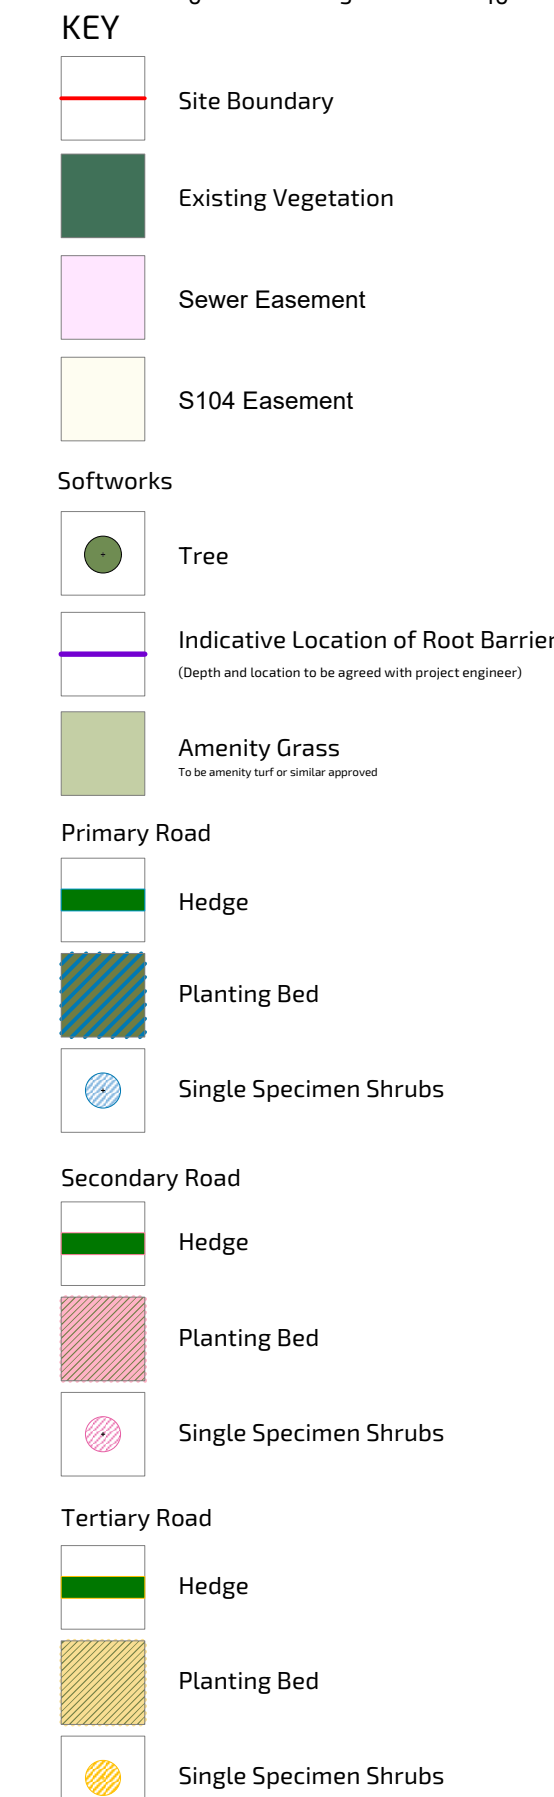

1. For Planting Schedule see drawing '6675-FPCR-ZZ-XX-DR-0016'
2. For Detailed Public Open Space Softworks Plan see drawing '6675-FPCR-ZZ-XX-DR-0013-0015'

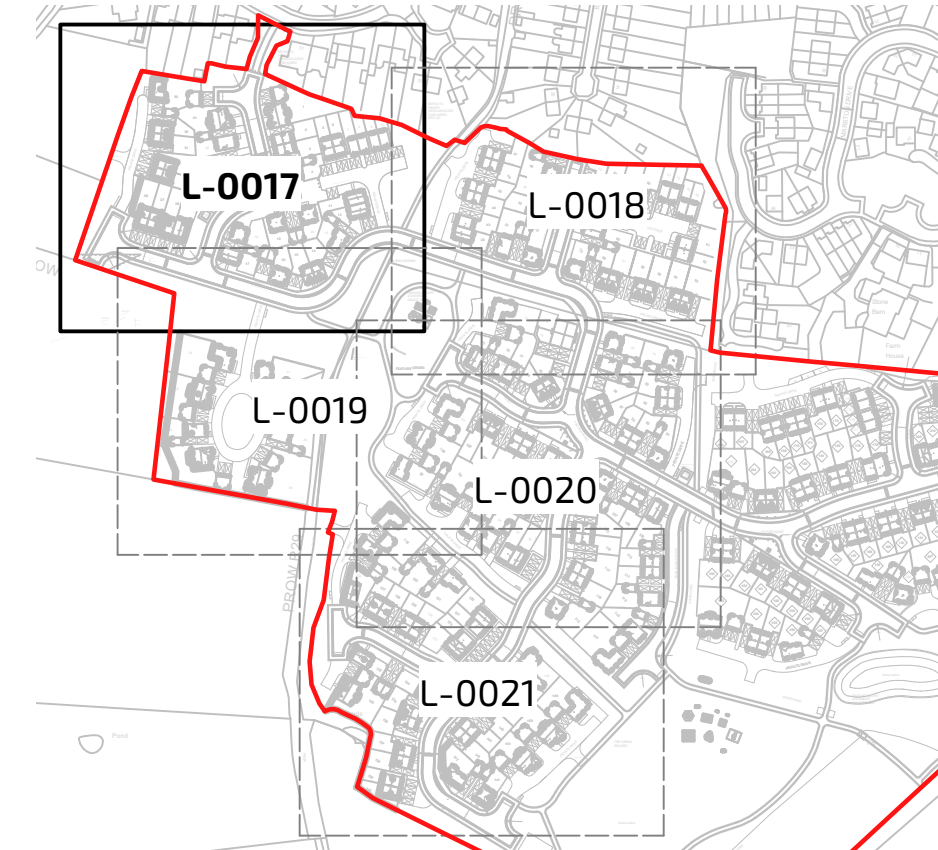


P01	14/07/26	FIRST ISSUE	HKC	SL
rev	date	description	drn / cl	

client
Jelson Ltd

project
Land at Lower Grange Farm, Markfield

title	scale	
Ph 3&4 On-Plot Detailed Planting (Sheet 1 of 5)	1:250 @ A	
number	status	re
6675-FPCR-ZZ-XX-DR-L-0017	S3	P0

1. For Planting Schedule see drawing '6675-FPCR-ZZ-XX-DR-0016'
2. For Detailed Public Open Space Softworks Plan see drawing
'6675-FPCR-ZZ-XX-DR-0013-0015'

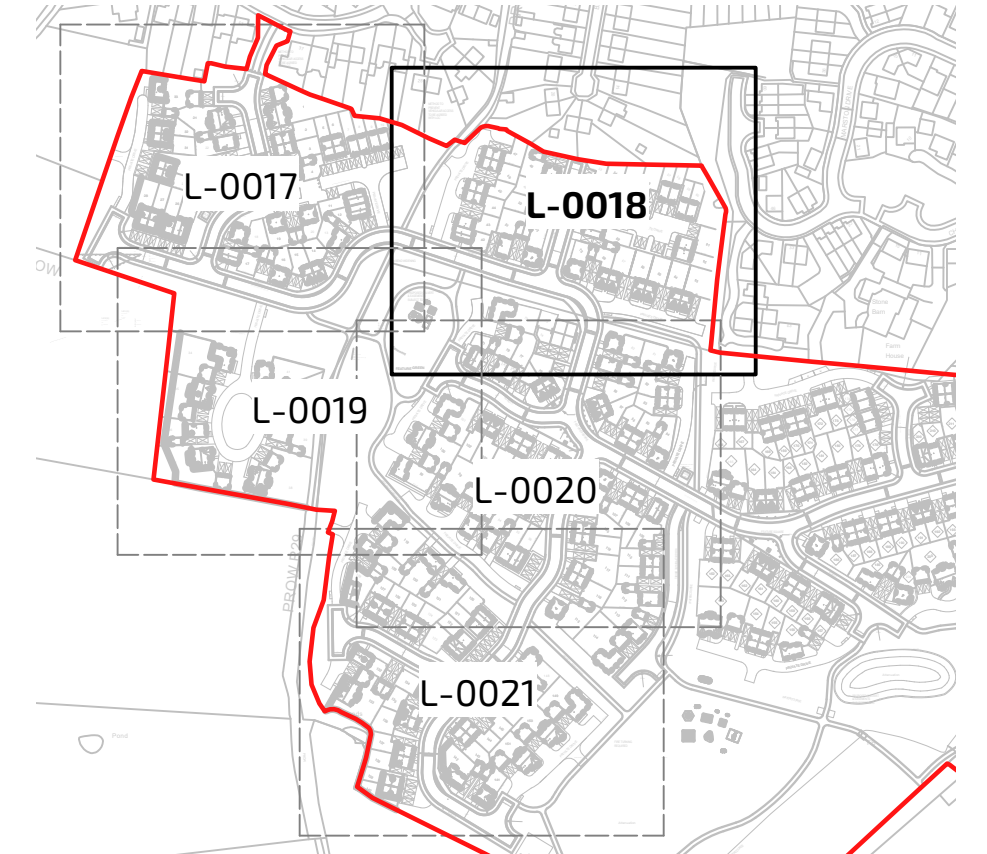

P01	14/07/26	FIRST ISSUE	HKC	SLS
rev	date	description	drn	/ chk

client
Jelson Ltd

project
Land at Lower Grange Farm, Markfield

title
Ph 3&4 On-Plot Detailed Planting
(Sheet 2 of 5)

number	status	rev
6675-FPCR-ZZ-XX-DR-L-0018	S3	P01