




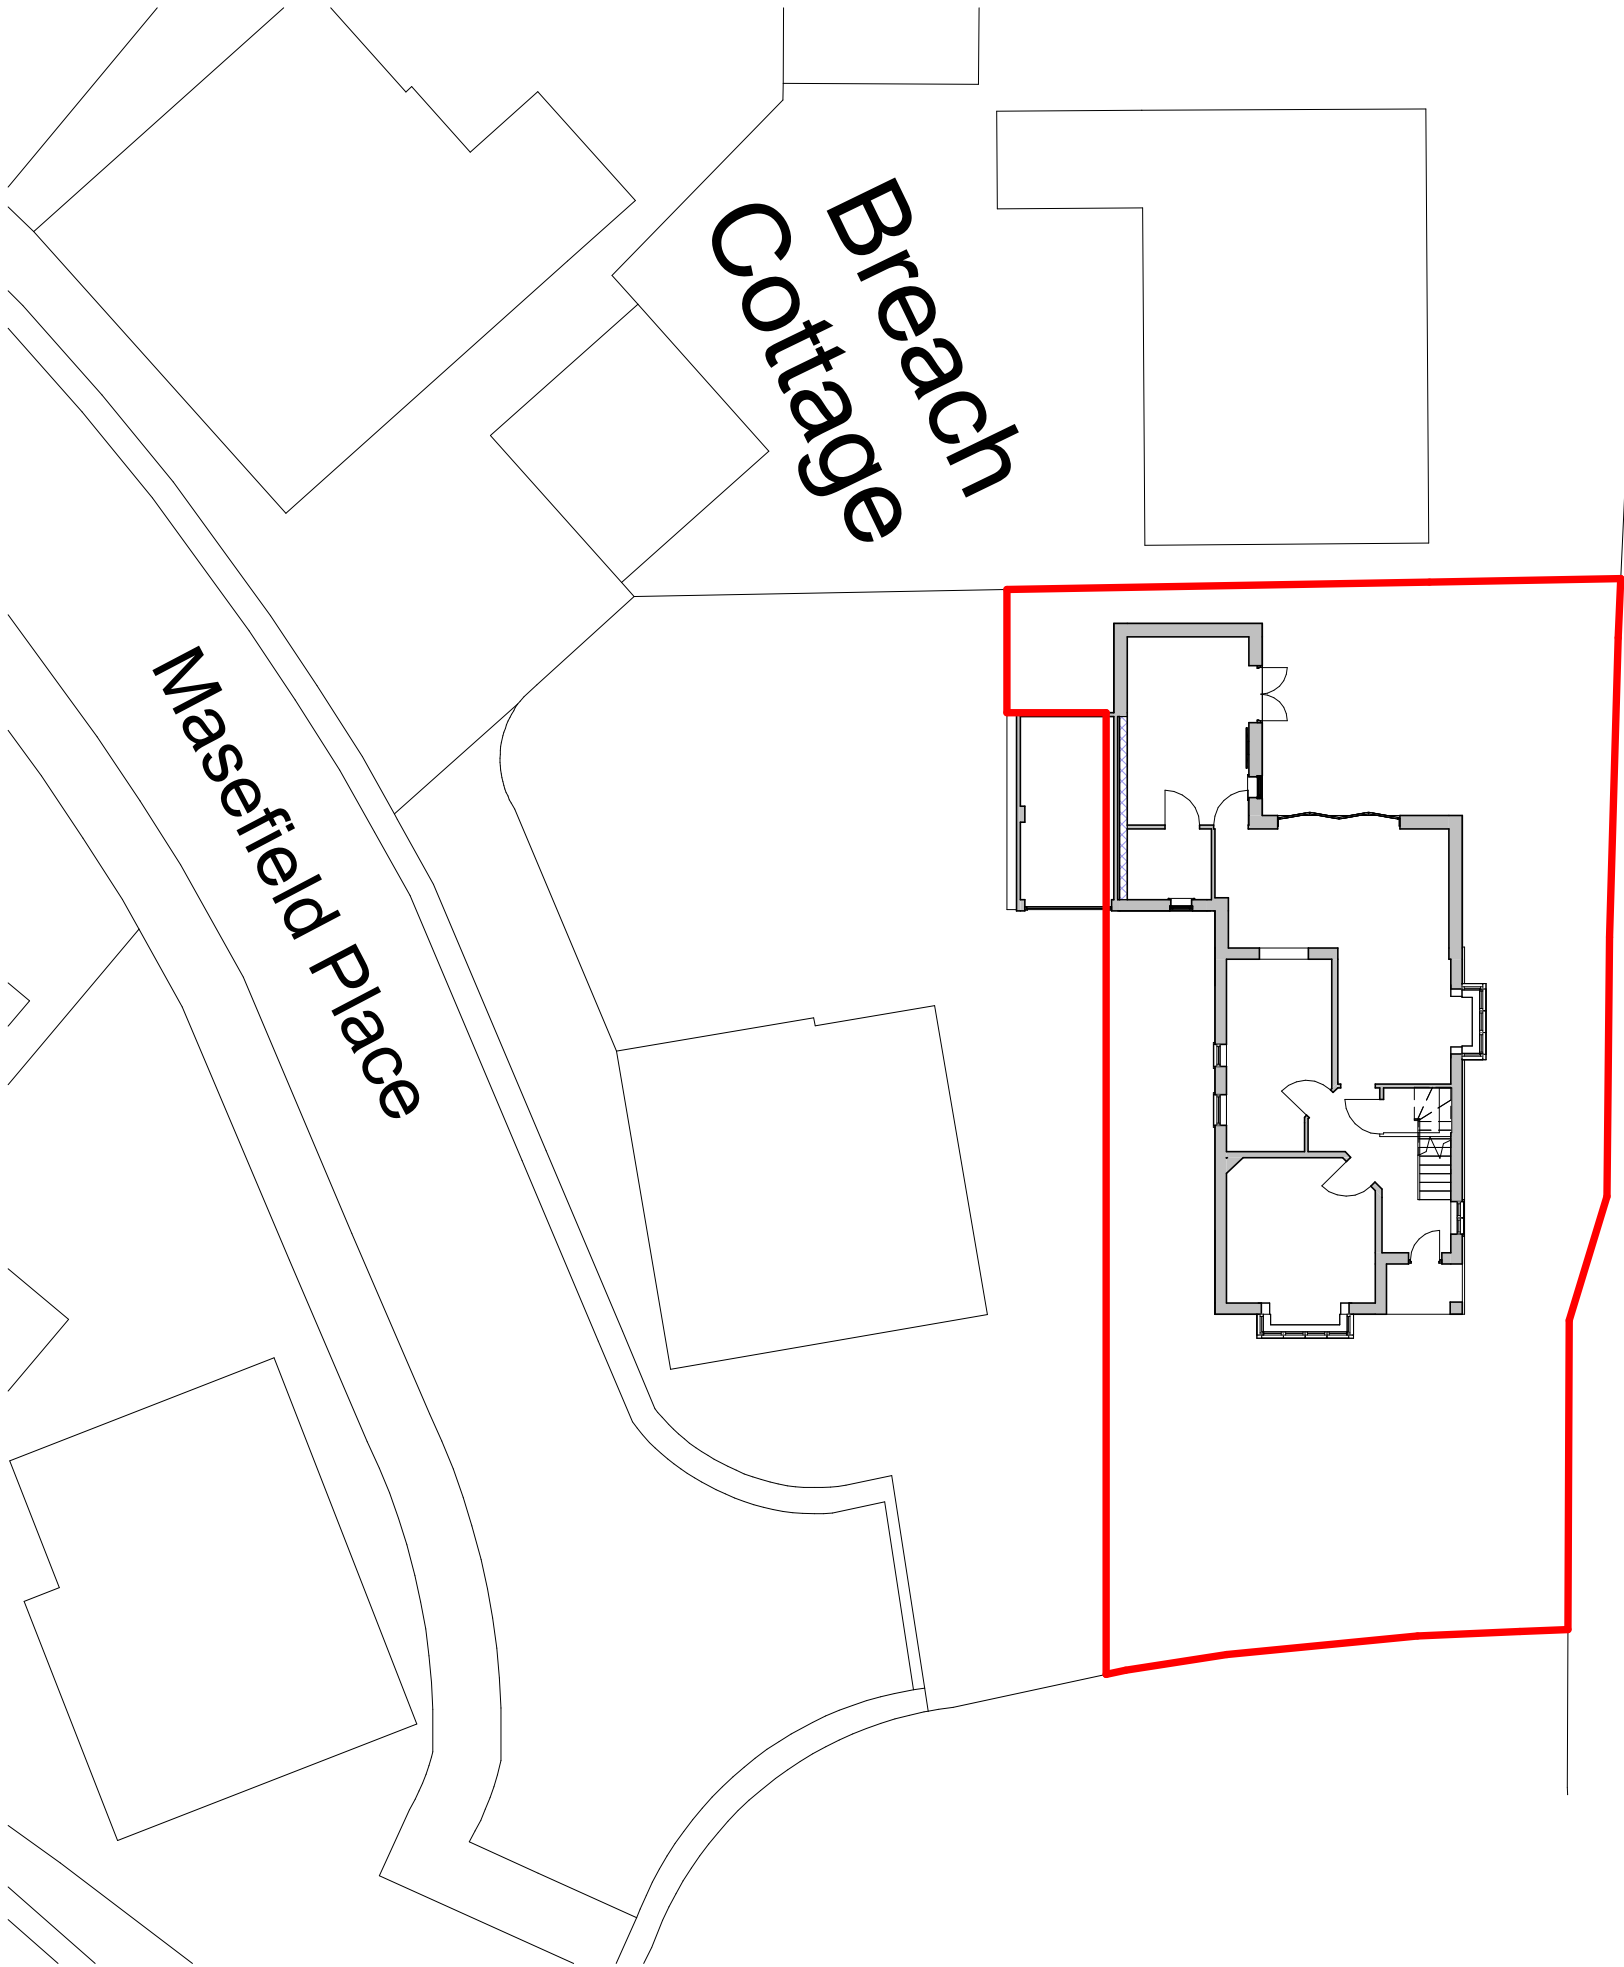


Site Plan
1:200

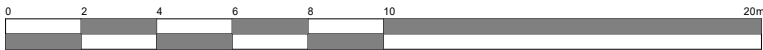

Breach Lane

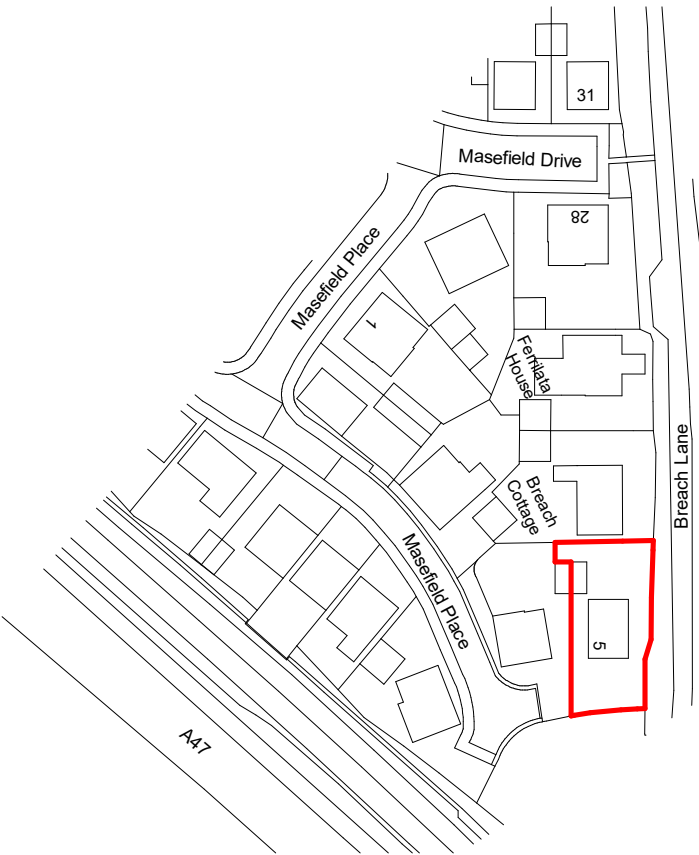

Location Plan
1:1250

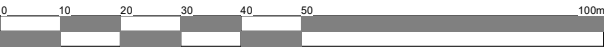

Client Mr & Mrs Hughes				HAYWARD 40 years 1986 - 2026 architects	
Project 5 Masefield Place Earl Shilton LE9 7JY	Scale NA	Sheet A3	Job No. 26/72	19 Station Road Hinckley Leicestershire LE10 1AW	Tel: 01455 635 665 www.haywardarchitects.co.uk
	Date August 2026				
Drawing Block & Location Plan	Author MO	Checked by LW	Drawing Status Planning		
THE COPYRIGHT OF THIS DRAWING IS VESTED IN HAYWARD ARCHITECTS LTD. REPRODUCTION IN ANY FORM, EITHER IN WHOLE OR IN PART IS FORBIDDEN WITHOUT THE PRIOR WRITTEN PERMISSION OF THE COPYRIGHT HOLDER. DO NOT SCALE FROM DRAWING AND ONLY FIGURED DIMENSIONS ARE TO BE USED					