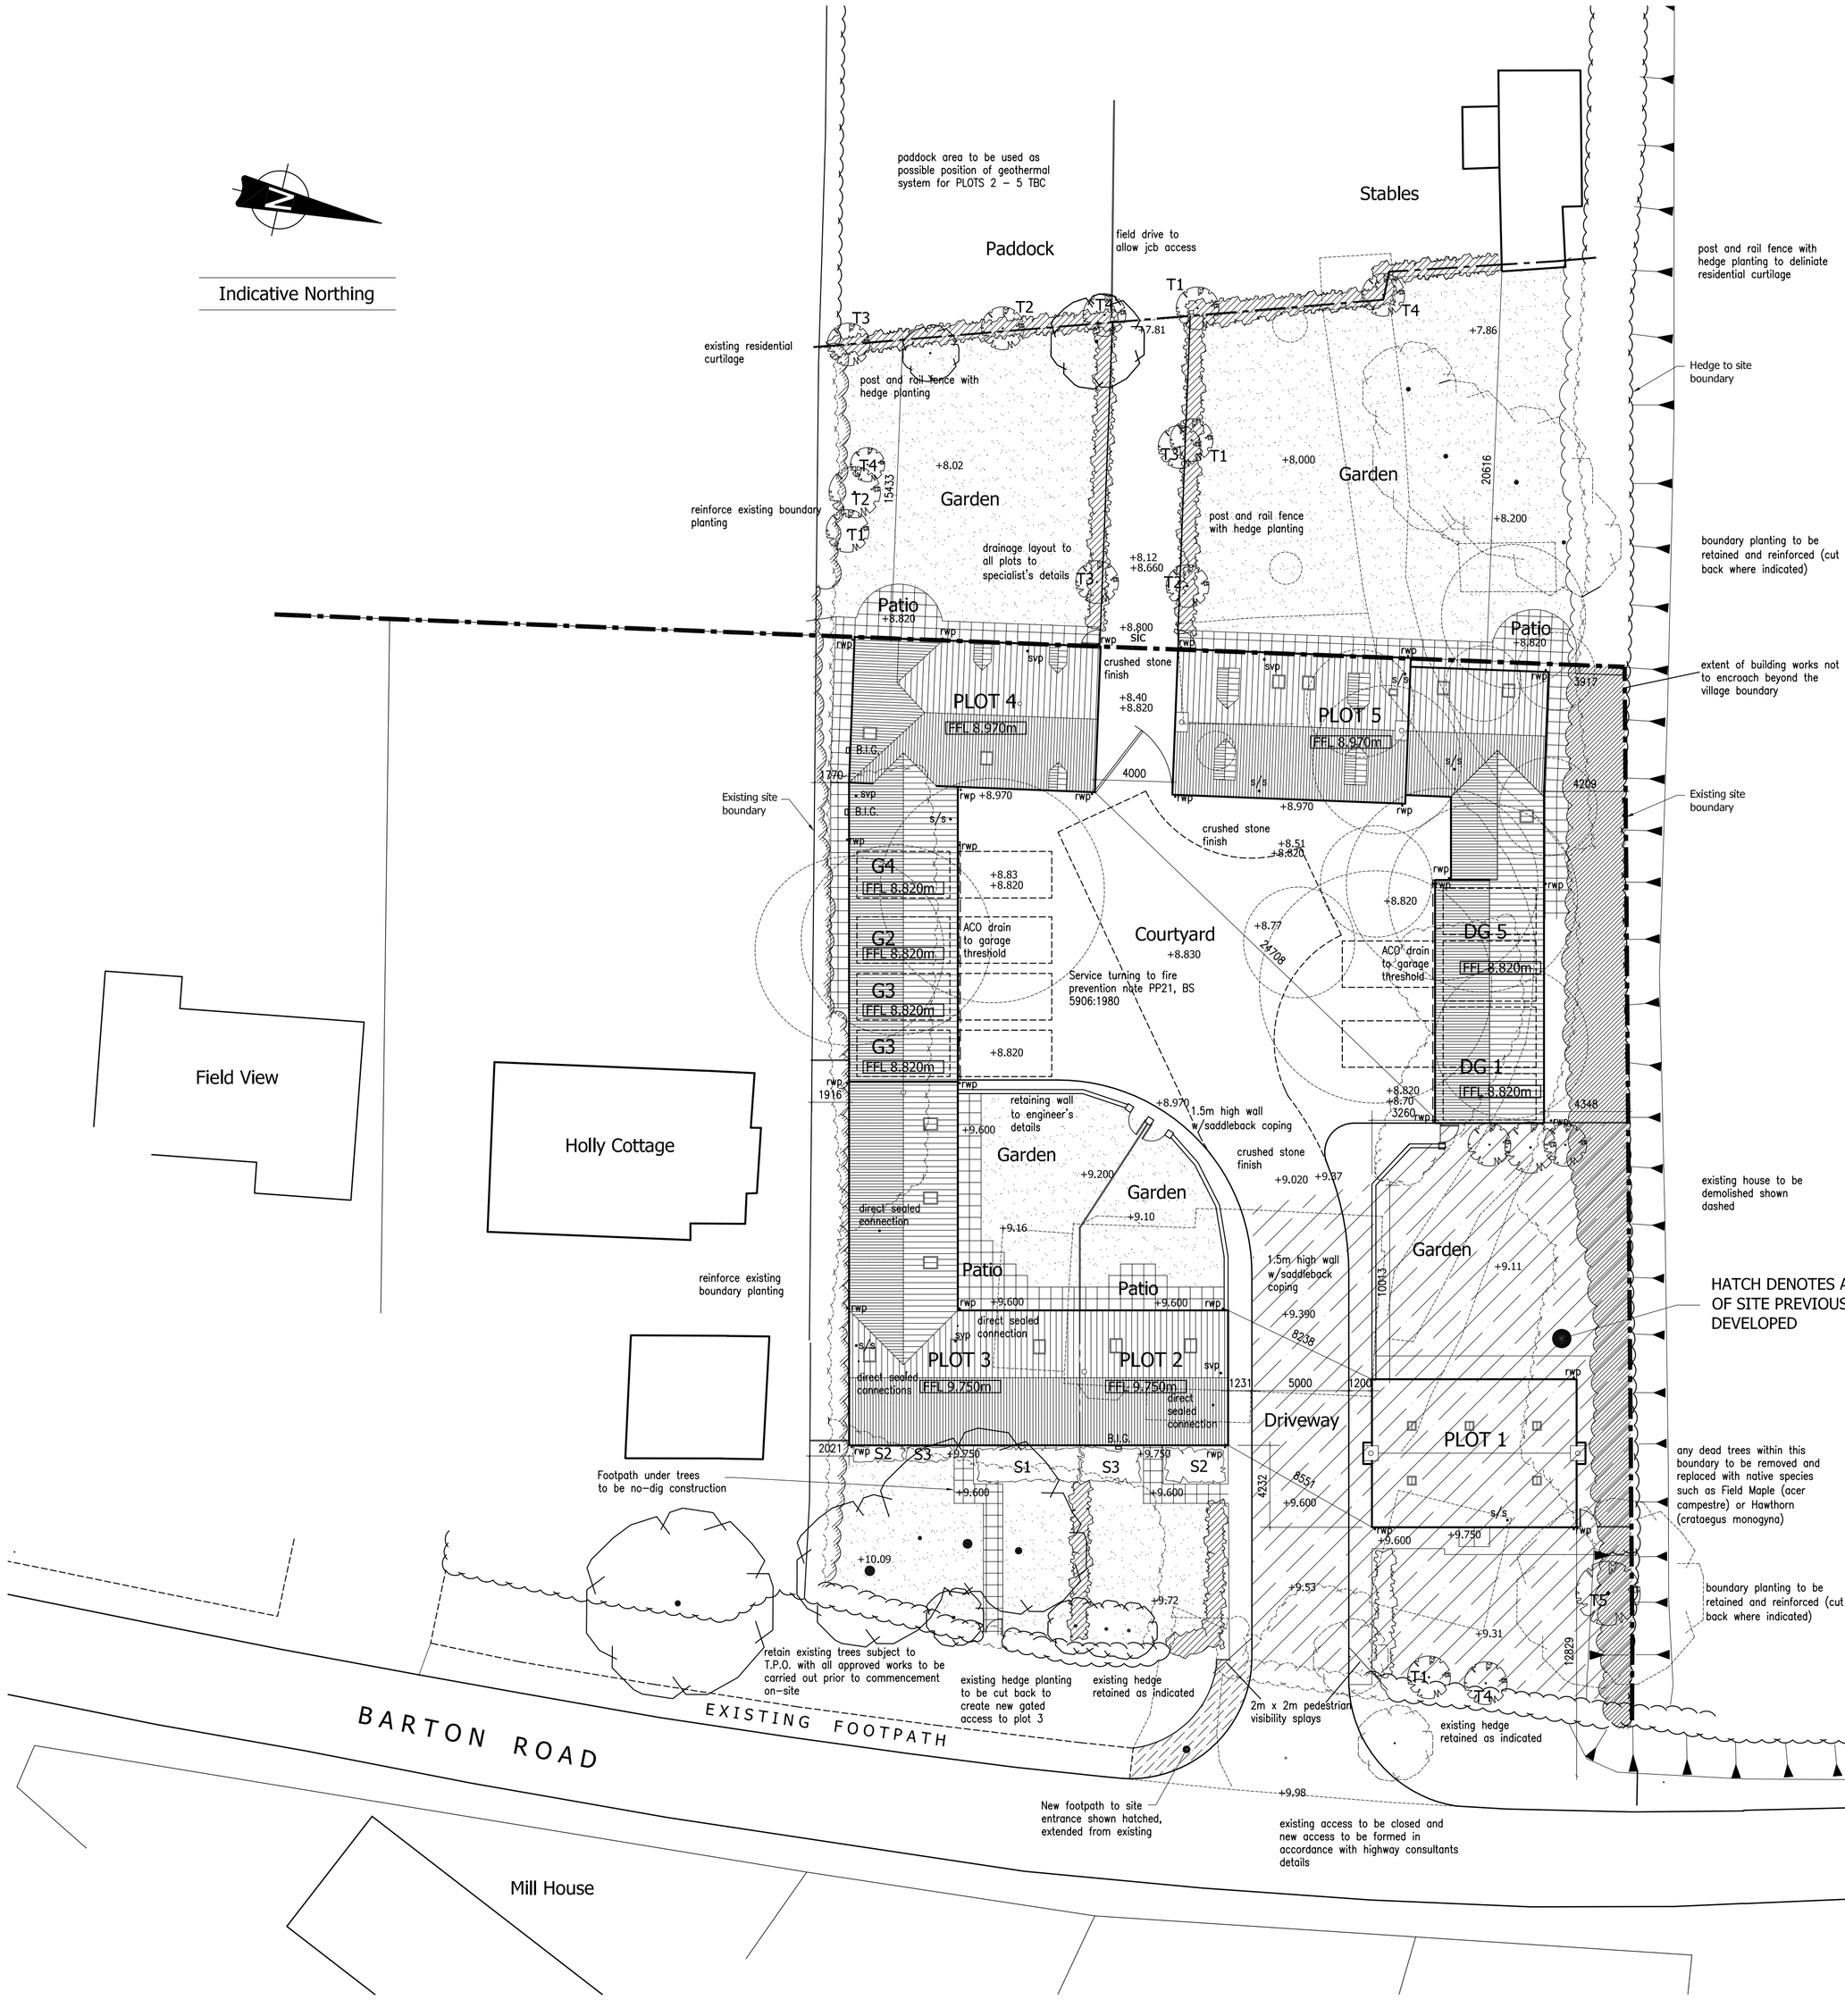

Site Plan
Scale 1:200

LANDSCAPING SPECIFICATION

• Denotes extg. tree to be retained (remove trees where shown dotted)

• Denotes new tree planting. All trees to be standards (12 - 14cm girths) Mix of: -

T1 Cherry (*prunus avium*)
T2 Holly (*ilex aquifolium*)
T3 Silver Birch (*betula pendula*)
T4 Rowan (*sorbus aucuparia*)
T5 Field Maple (*acer campestre*)

• Indicates new hedgerow planting. Mix of: -
Hawthorn (*crataegus monogyna*) 60%
Holly (*ilex aquifolium*) 20%
Blackthorn (*prunus spinosa*) 10%
Dog Rose (*rosa canina*) 5%

Hedgerow trees, 60 - 120cm whips planted in staggered rows (5no. plants per linear metre)

S? • Indicates shrub planting

S1
Dogwood (*cornus sanquinea*) 20%
Guelder Rose (*viburnum opulus*) 20%
Hazel (*corylus avellana*) 20%
Dog Rose (*rosa canina*) 20%
Elder (*sambucus nigra*) 20%

S2
Firethorn (*ayracantha atalantioides*) 20%
Ivy (*hedera helux golden heard*) 20%
St. John's Wort (*hypericum hidcote*) 40%
Periwinkle (*vinca major*) 20%

S3
Midsummer Beauty (hebe) 20%
Emerald Gaiety (*euonoymis*) 25%
eleagnus pungens maculata 10%
Bristol Ruby (*weigela*) 15%
viburnum tinus 15%
Gold Flame (*spiraea japonica*) 15%

All proposed shrubed areas to be planted with densities of max 4no. plants per m² to allow for adequate coverage in accordance with good horticultural practice to BS 4428

All driveway and courtyard finishes as indicated

• Indicates new turfed areas

• Indicates extent of precast conc. paving slabs

• Indicates brickwork walls and support piers, heights as indicated

All planting and seeding or turfing shall be carried out in the first planting and seeding seasons following the occupation of the buildings or the completion of the development, whichever is the sooner, and any plants or trees which within the period of five years from the completion of the development die, are removed or are seriously damaged or diseased shall be replaced within the next planting season with others of similar size and species.

Prior to the commencement of works on site all extg. trees to be retained shall be securely fenced off by the erection, to coincide with the canopy of the tree where possible, of a 2.3m protective barrier in accordance with BS5837:2005. Within these fenced areas there shall be no alterration to ground levels, no compaction of the soil, no stacking or storing of any materials and any service trenches shall be dug and backfilled by hand. When scaffolding within the RPA the ground should remain undisturbed and protected by geotextile fabric and sole butting scaffold boards on a compressable layer.

All (other) site boundary treatments as indicated

Form drive to county council specification with tarmacadam finish bound at edges with precast concrete edging kerbs set on concrete foundations for the first 5m into the site

PRODUCTION DRAWING ~ SITE PLAN
RESIDENTIAL DEVELOPMENT ~ FERNLEA ~ BARTON ROAD ~ CARLTON ~ NUNEATON ~ WARWICKSHIRE

THIS DRAWING IS TO BE READ IN CONJUNCTION WITH:-
TOPOGRAPHICAL SURVEY - 03.1718.01 & 02
PRODUCTION DRAWINGS - 03.1718.33 to 36

Levels:
+ 00.00 Existing Level
+ 00.000 Proposed Level

All materials are to be submitted to and approved in writing by the Local Authority

Drainage layout to John Tolton's specialist details

C	Planning Amendements	09.03.10
B	Clients Amendements	07.01.10
Revisions : A	Clients Amendements	05.01.10

Figured dimensions must be taken in preference to scaled dimensions and any discrepancies are to be referred to David Granger Architectural Design Limited. Contractors, subcontractors and suppliers must verify all dimensions on site before commencing any work or making any workshop drawings. All drawings are copyright of David Granger Architectural Design Limited.

DAVID GRANGER
Architectural Design Limited
The Old Dairy, Mill St., Packington,
Ashby-de-la-Zouch, Leics. LE65 1WN
Tel: 01530 560959 Fax: 01530 560115
www.davidgrangerdesign.com
Company Reg. No. 5868912

Project
Proposed Residential Development
Fearnlea, Barton Road,
Carlton, Nuneaton
Warwickshire

Drawing Title
Production Drawing – Sheet 1 of 5
Proposed Site Plan

Client
Mr & Mrs Davies

Drawing No.
03.1718.32 C

Date	Scale
Dec 2009	1:200
Drawn by	Checked by
SR	SF