
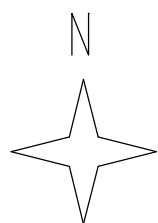


Stanfords VectorMap


Proposed New Factory Unit, 2 Arthur Street, Barwell, LE9 8GZ

Ref:SP46075

Plan No 1644/BP

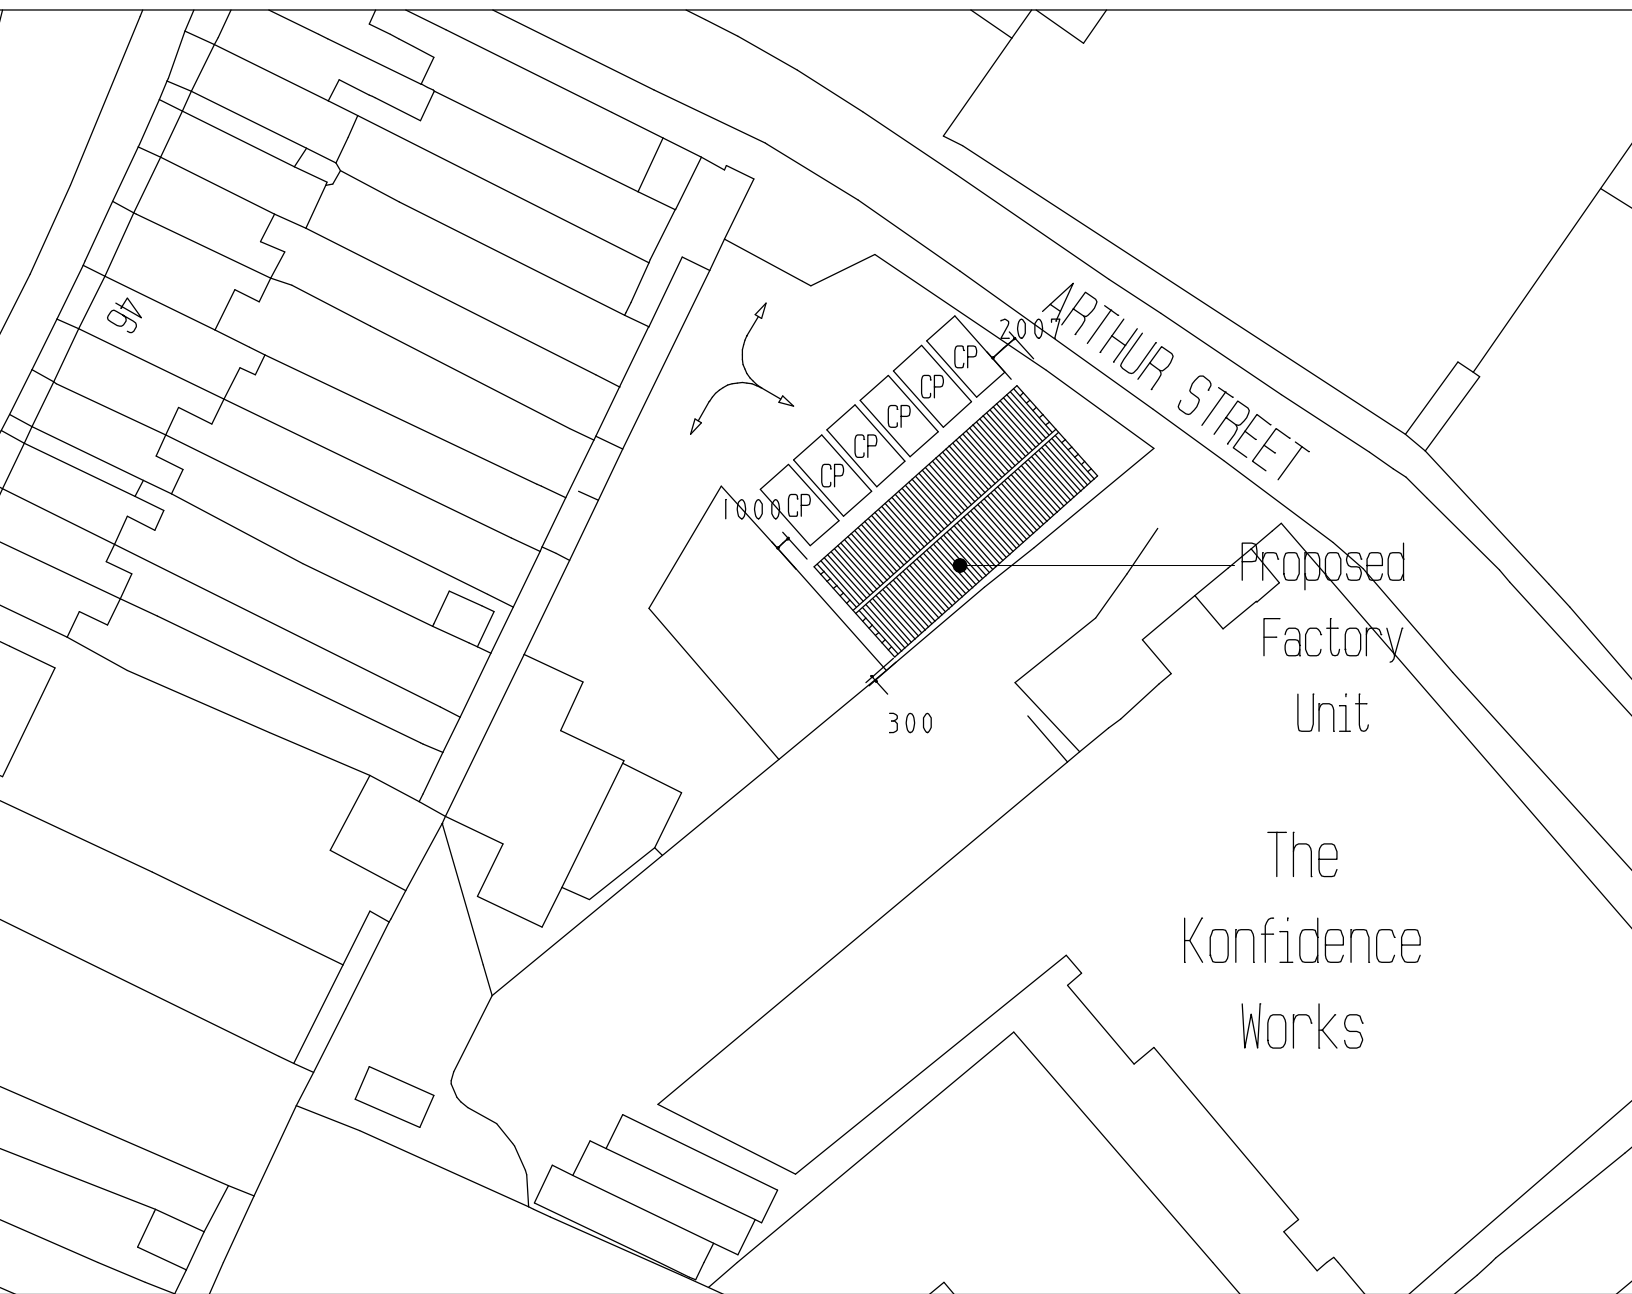

Scale, 1:500
Sheet, A4

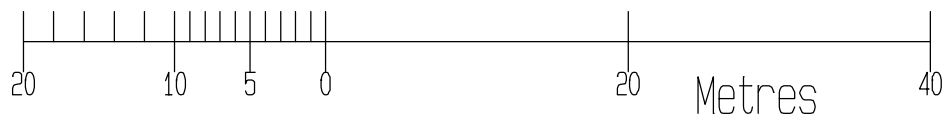

© Crown Copyright and database rights 2024 OS 100035409
Reproduction in whole or in part is prohibited
without the prior permission of Ordnance Survey.