
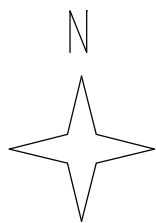


Stanfords VectorMap


Bradwardine, Desford Lane, Ratby, Leicester, LE9 2BQ

REF:0733999

Plan No 1614/VS

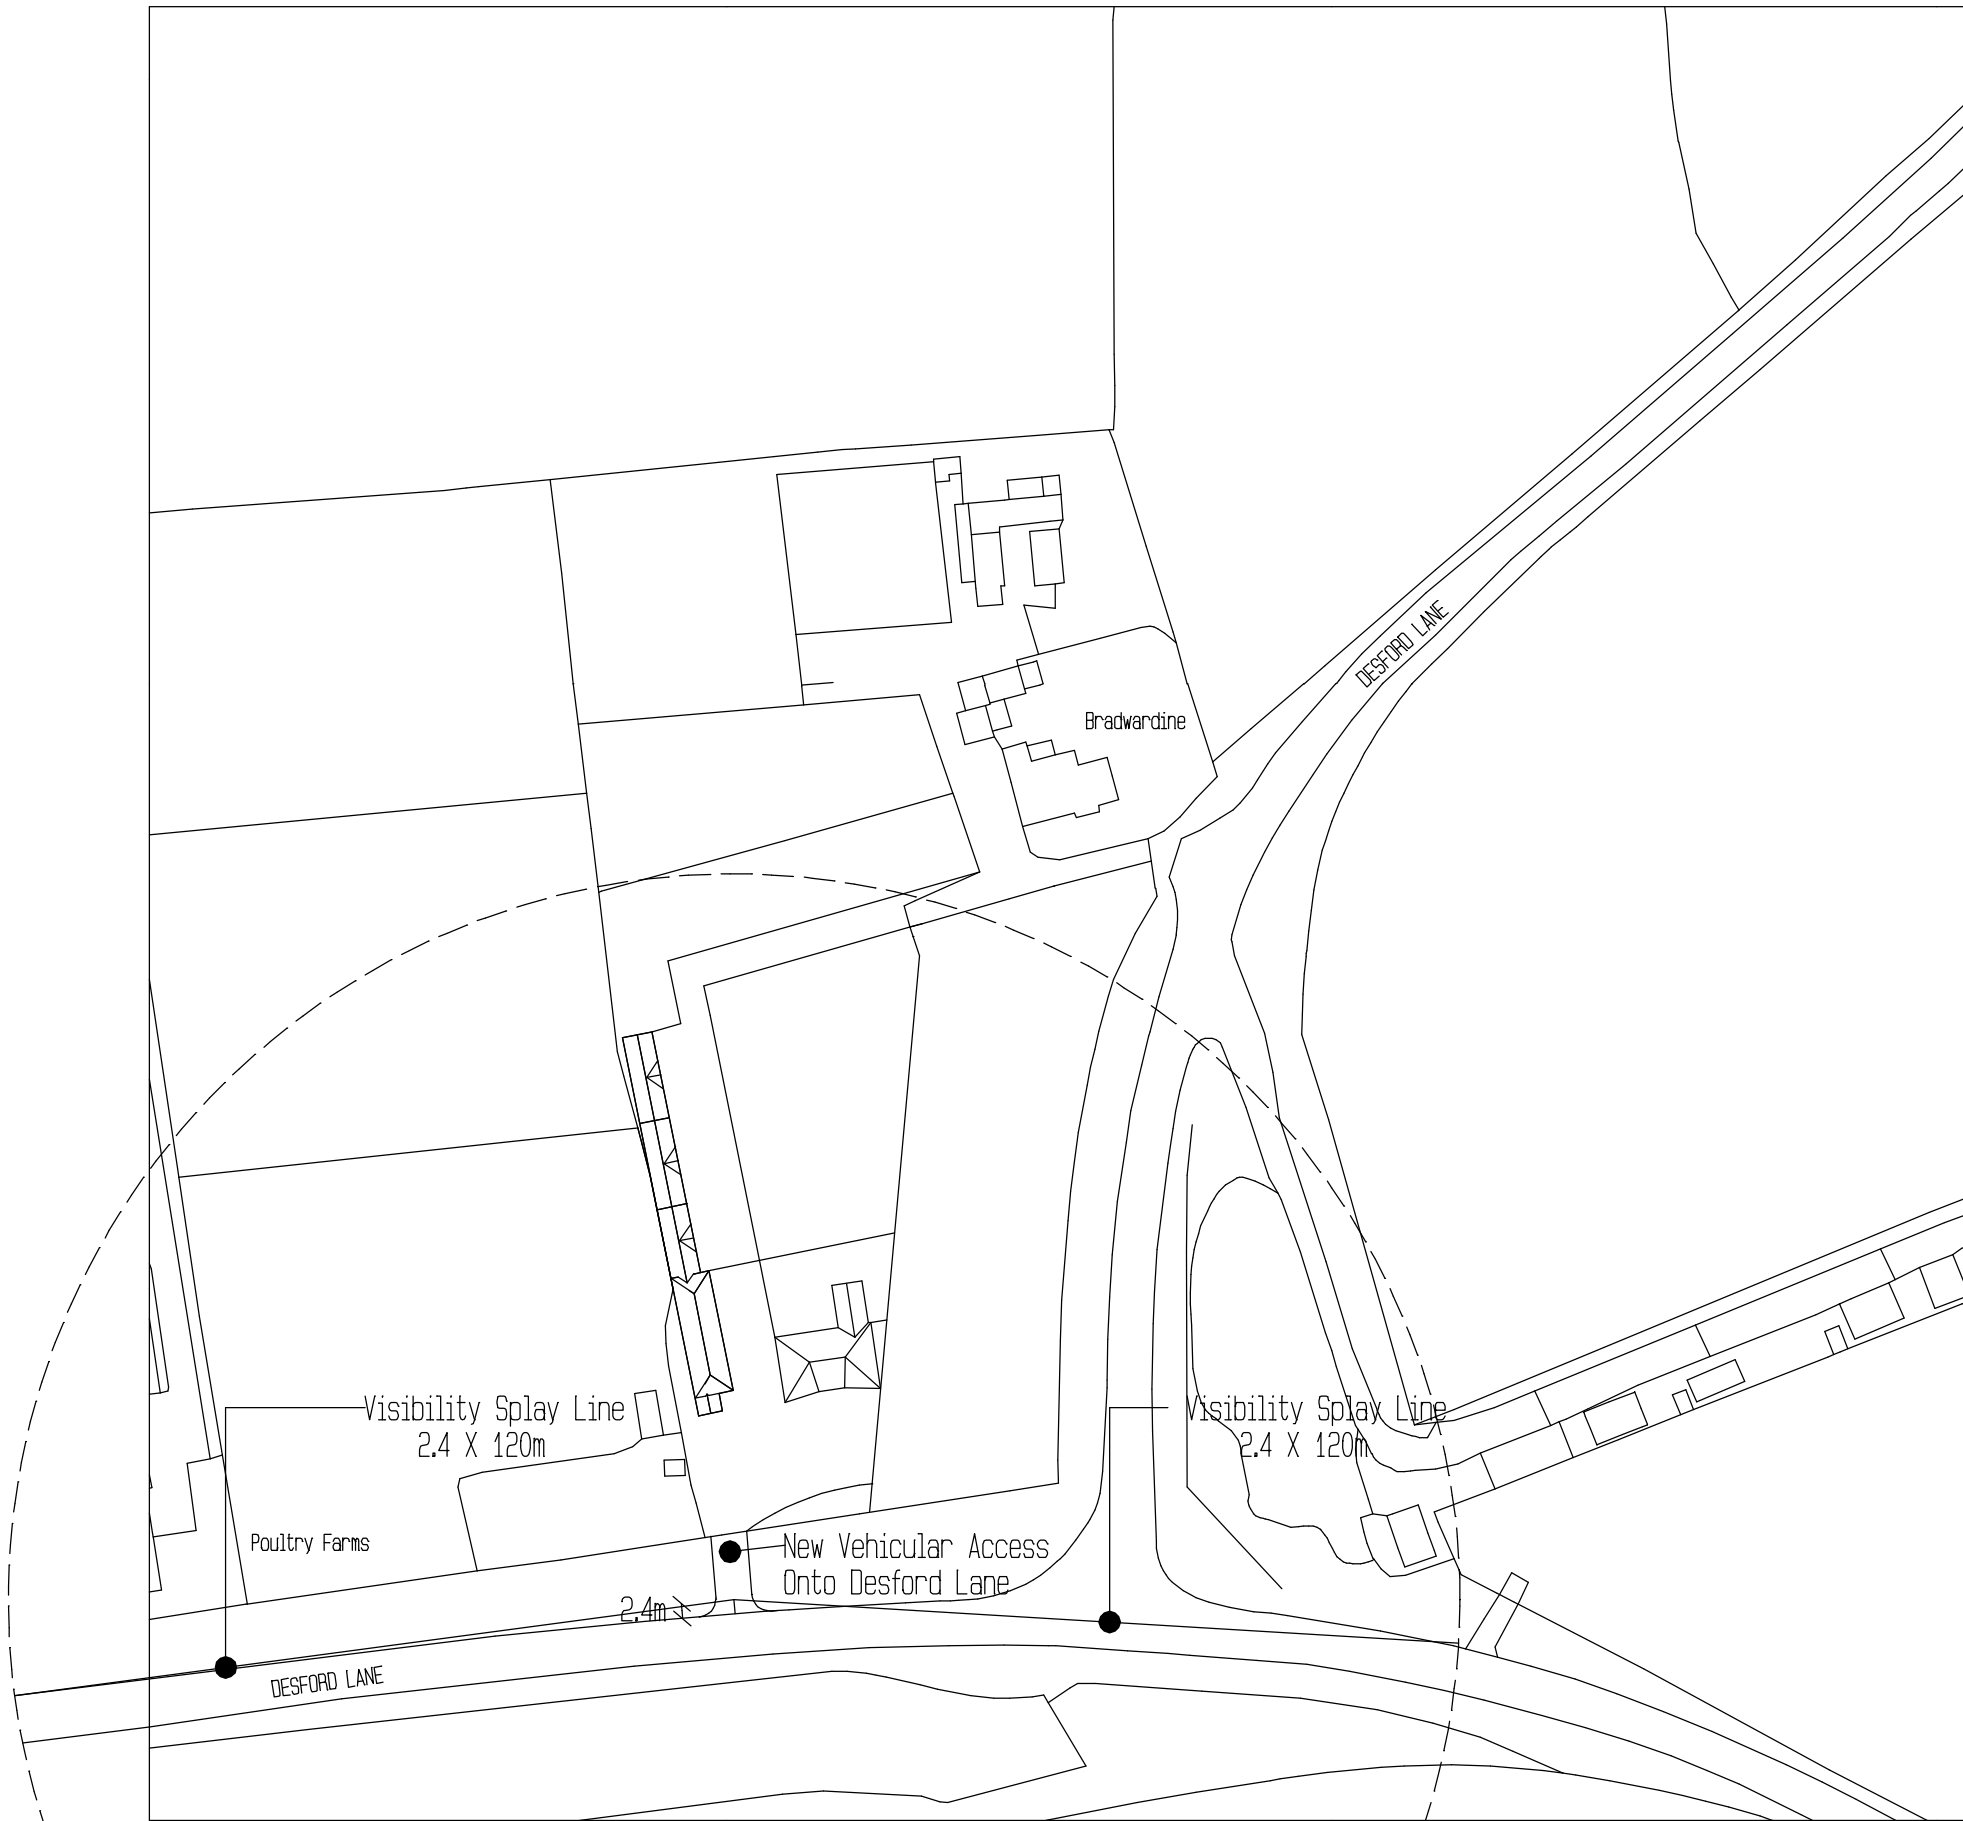

Scale, 1:1250
Sheet, A3

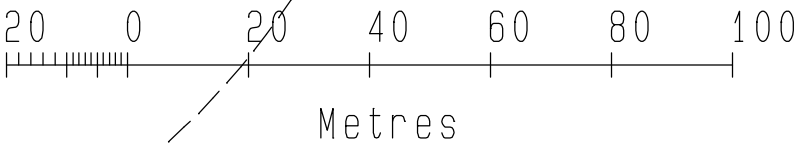

© Crown Copyright and database rights 2023 OS 100035409
Reproduction in whole or in part is prohibited
without the prior permission of Ordnance Survey.